



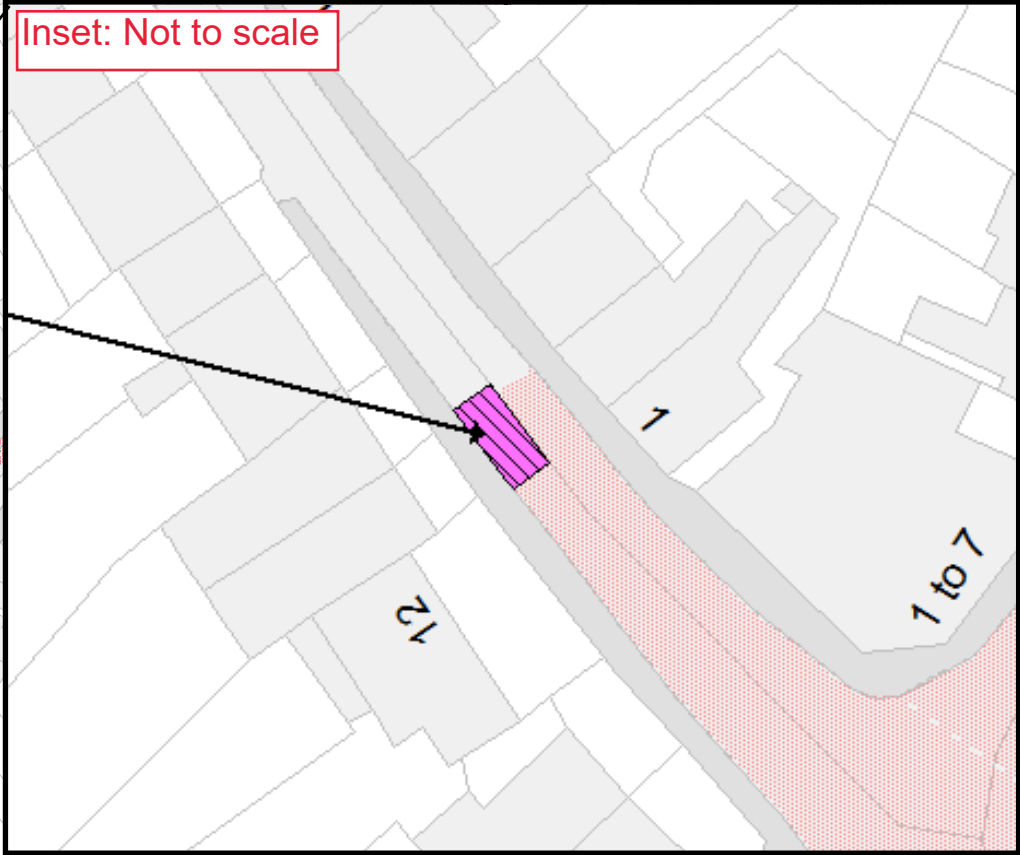

Deiliaid bathodyn
anabledd yn unig
Disabled badge
holders only (p)

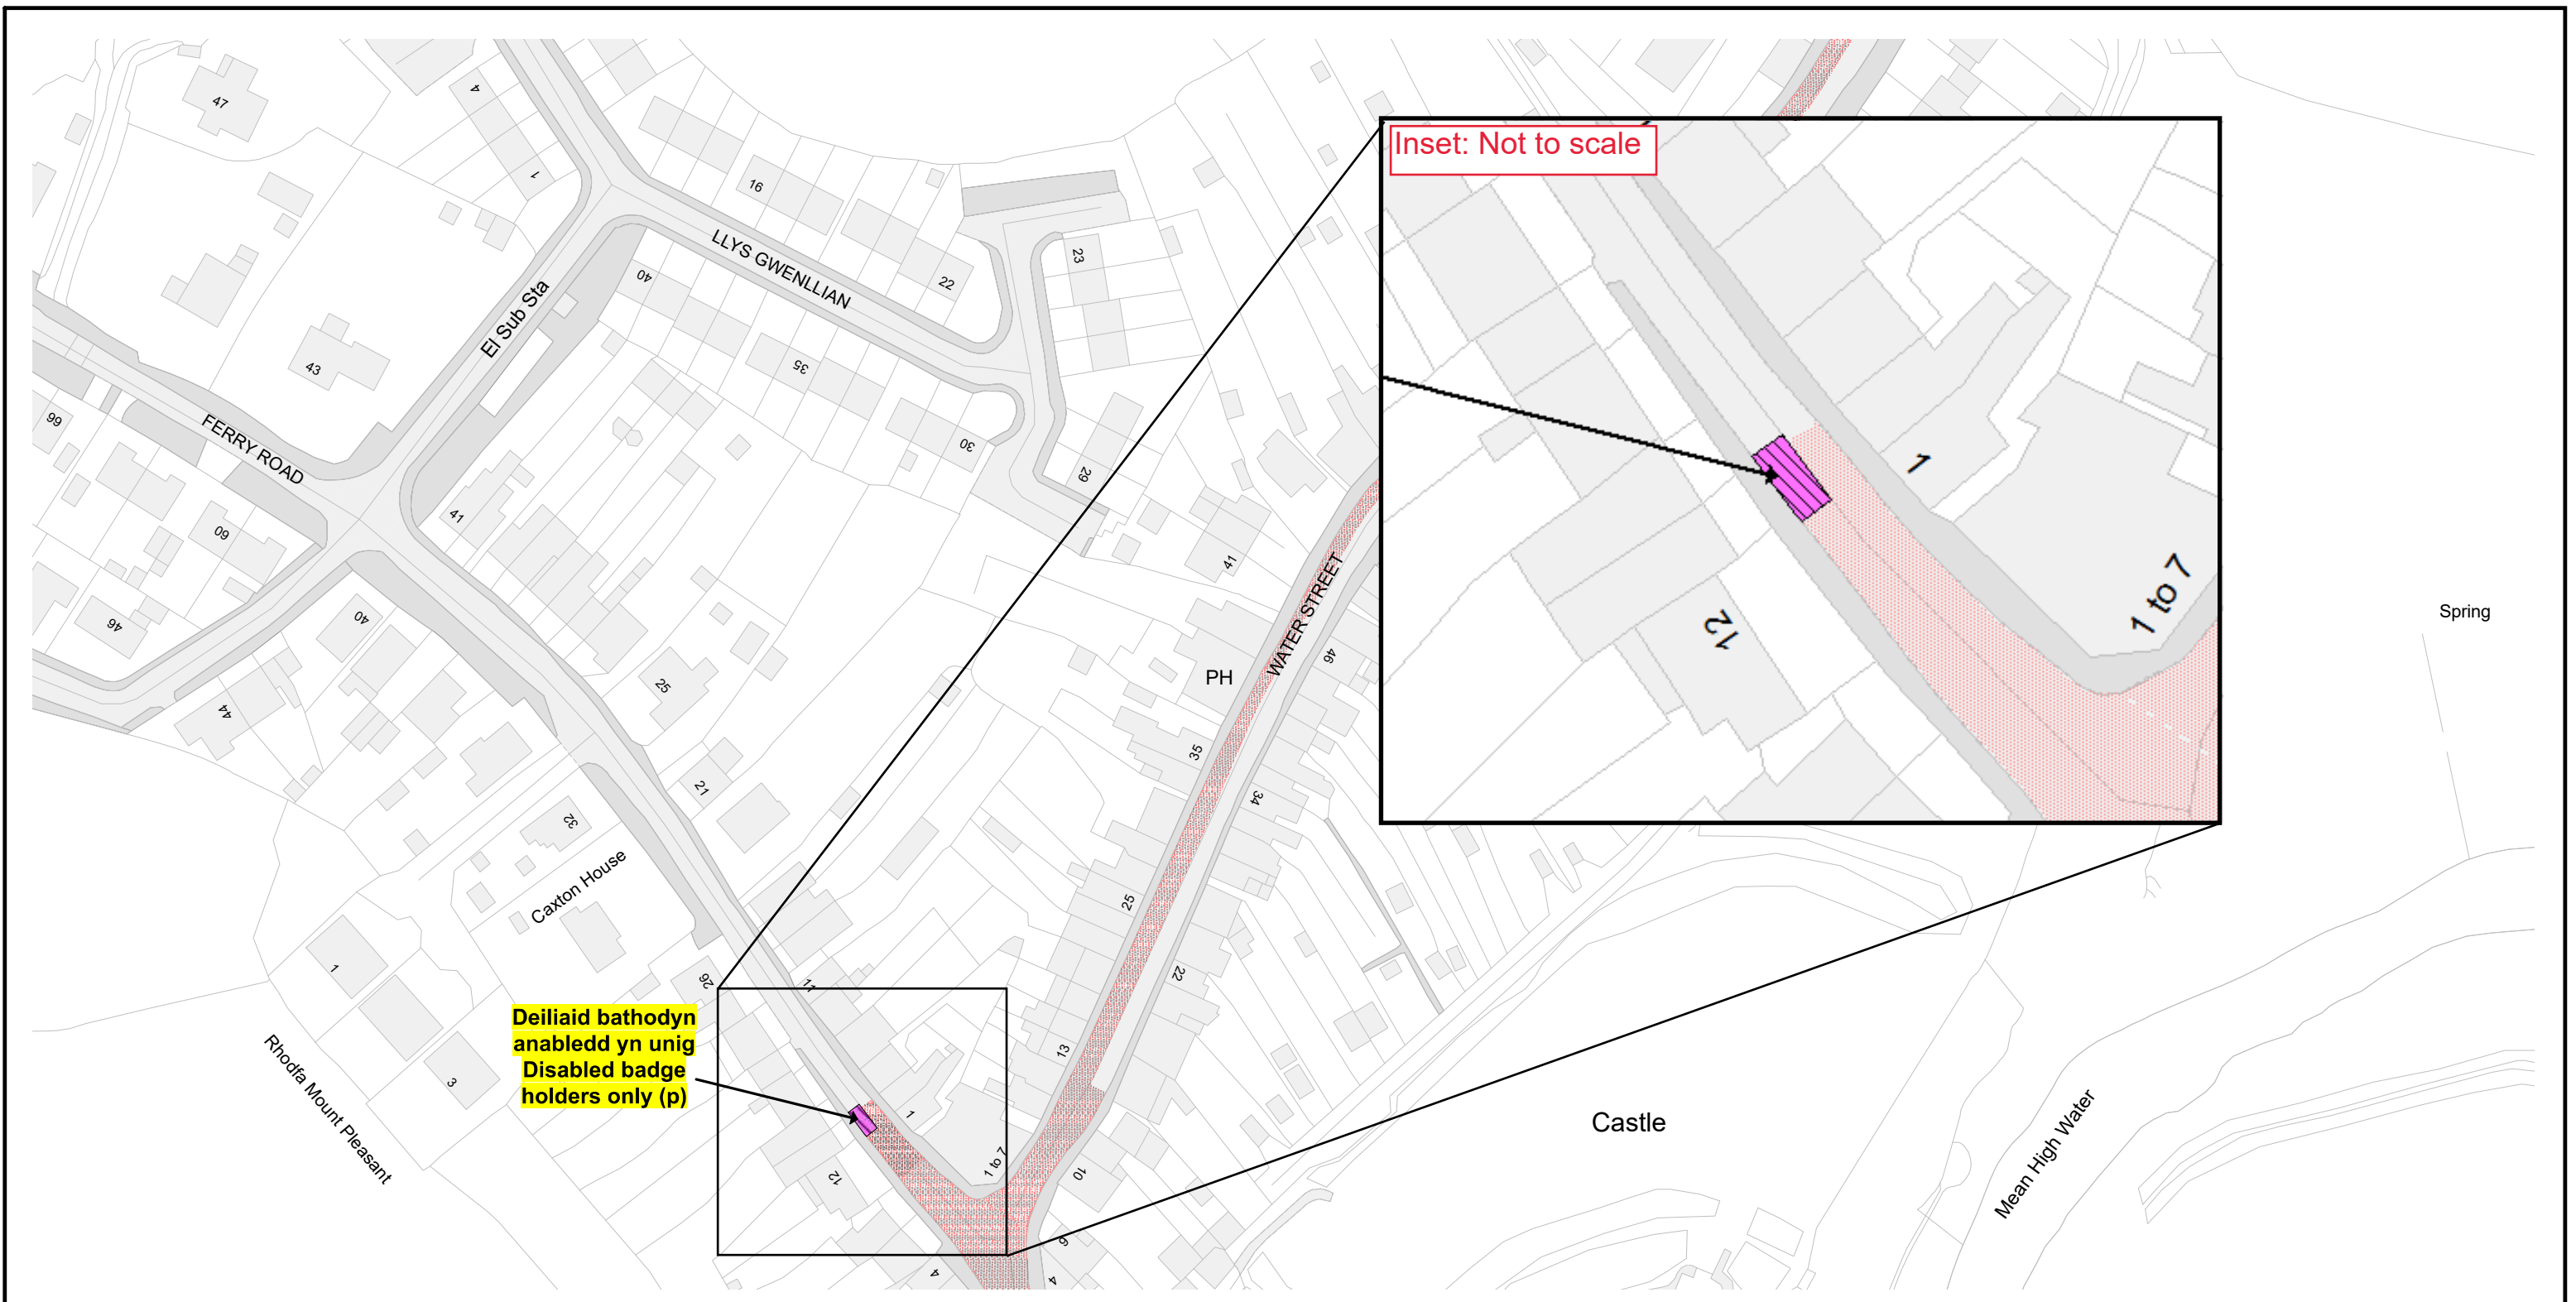

Cyngor Sir Gâr
Carmarthenshire County Council
Parc Myrddin,
Waun Dew / Richmond Terrace,
Caerfyrddin / Carmarthen
SA31 1HQ

Cyf. Teil / Tile ref.	BQ189
Statws / Status	ARFAETHEDIG PROPOSED
Rhif adolygiad / Revision no.	20
Dyddiad gweithredol / Operative date	31/10/2025
Graddfa / Scale	1 : 1250

BQ188



BQ190

CYFEIRIADAU TEILS CYFAGOS
ADJACENT TILE REFERENCES

GORCHYMYN / ORDER:

GORCHYMYN CYDGRYNHOI SIR
GAERFYRDDIN (AC EITHRIO
CAERFYRDDIN, LLANELLI A RHYDAMAN)
(CYFYNGIAD AROS A MANNAU PARCIO
STRYD) 2025


THE COUNTY OF CARMARTHENSHIRE
(WITH THE EXCEPTION OF CARMARTHEN,
LLANELLI AND AMMANFORD)
(WAITING RESTRICTION AND STREET
PARKING PLACES) CONSOLIDATION
ORDER 2025

(c) Hawlfraint y Goron a hawliau cronfa ddata 2024
Arolwg Ordnans AC0000810849 / (c) Crown copyright and
database rights 2024 Ordnance Survey AC0000810849

Allwedd i'r mathau o gyfyngiadau a ddangosir \ Key to restriction types displayed

- Deiliaid bathodyn anabledd yn unig/Disabled badge holders only
- Dim aros unrhyw bryd/No waiting at any time
- Parking zones



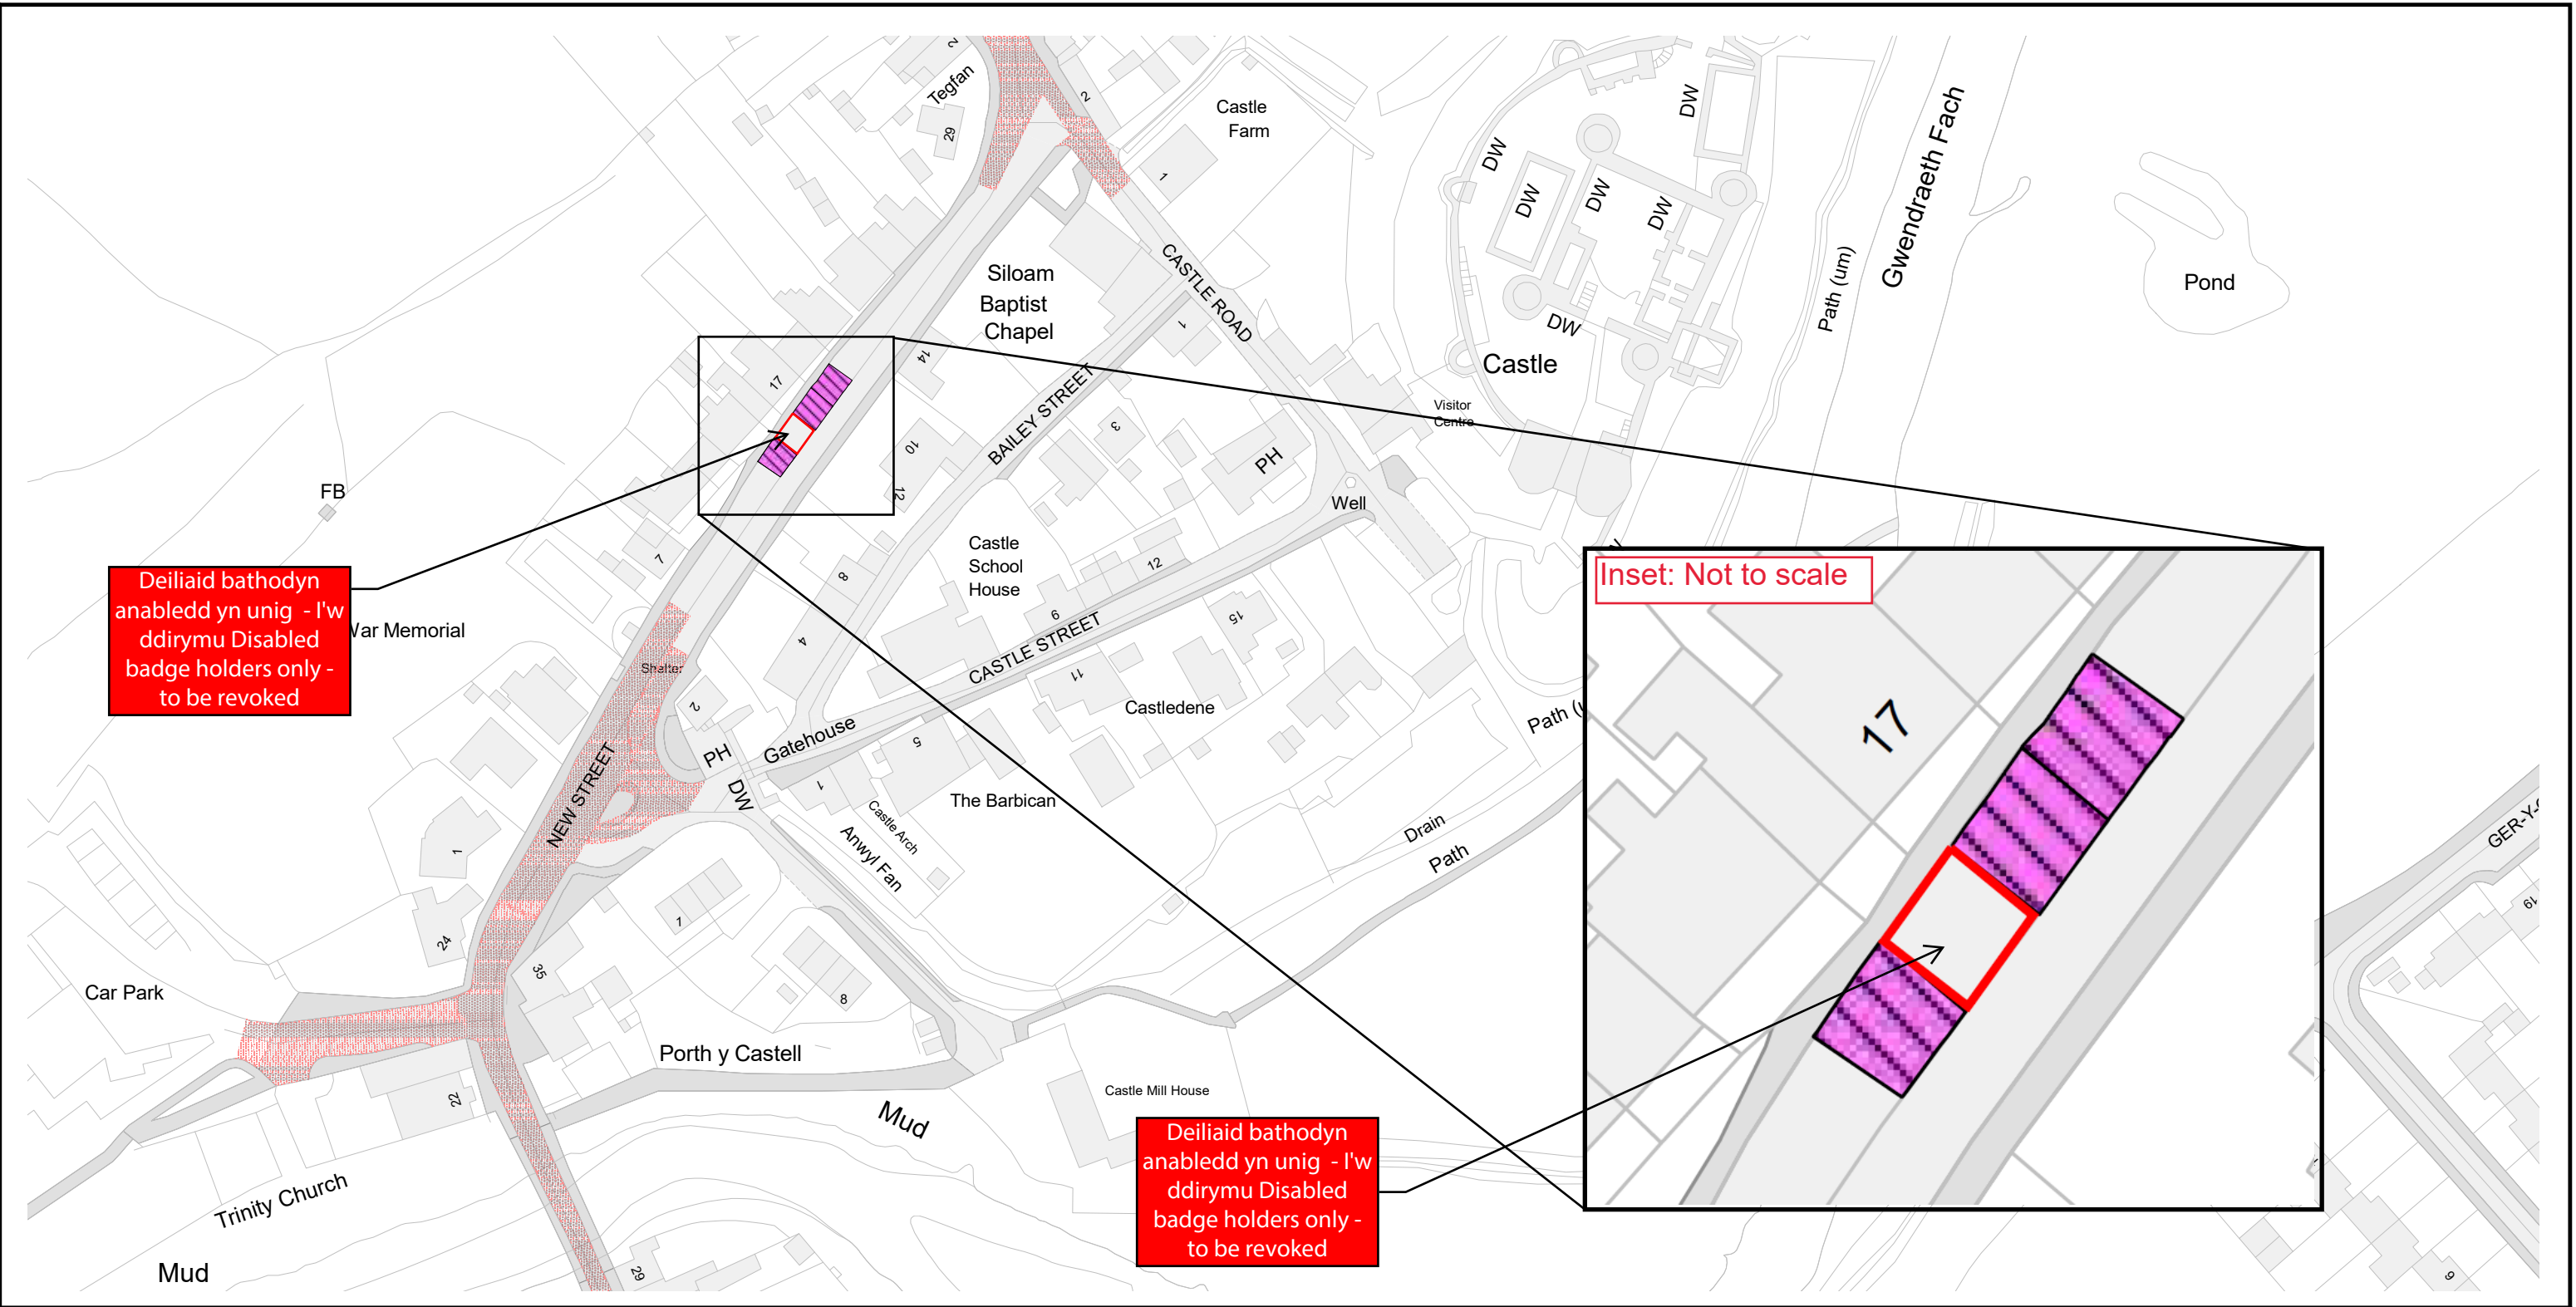

Cyngor Sir Gâr
Carmarthenshire County Council
Parc Myrddin,
Waun Dew / Richmond Terrace,
Caerfyrddin / Carmarthen
SA31 1HQ

Cyf. Teil / Tile ref.	BQ190
Statws / Status	ARFAETHEDIG PROPOSED
Rhif adolygiad / Revision no.	19
Dyddiad gweithredol / Operative date	11/11/2025
Graddfa / Scale	1 : 1250

BQ189

BR190

BQ191

CYFEIRIADAU TEILS CYFAGOS
ADJACENT TILE REFERENCES

GORCHYMYN / ORDER:

GORCHYMYN CYDGRYNHOI SIR GAERFYRDDIN (AC EITHRIO CAERFYRDDIN, LLANELLI A RHYDAMAN) (CYFYNGIAD AROS A MANNAU PARCIO STRYD) 2025

THE COUNTY OF CARMARTHENSHIRE (WITH THE EXCEPTION OF CARMARTHEN, LLANELLI AND AMMANFORD) (WAITING RESTRICTION AND STREET PARKING PLACES) CONSOLIDATION ORDER 2025


(c) Hawlfraint y Goron a hawliau cronfa ddata 2024 Arolwg Ordnans AC0000810849 / (c) Crown copyright and database rights 2024 Ordnance Survey AC0000810849

Allwedd i'r mathau o gyfyngiadau a ddangosir \ Key to restriction types displayed

Deiliaid bathodyn anabledd yn unig/Disabled badge holders only

Dim aros unrhyw bryd/No waiting at any time

Parking zones

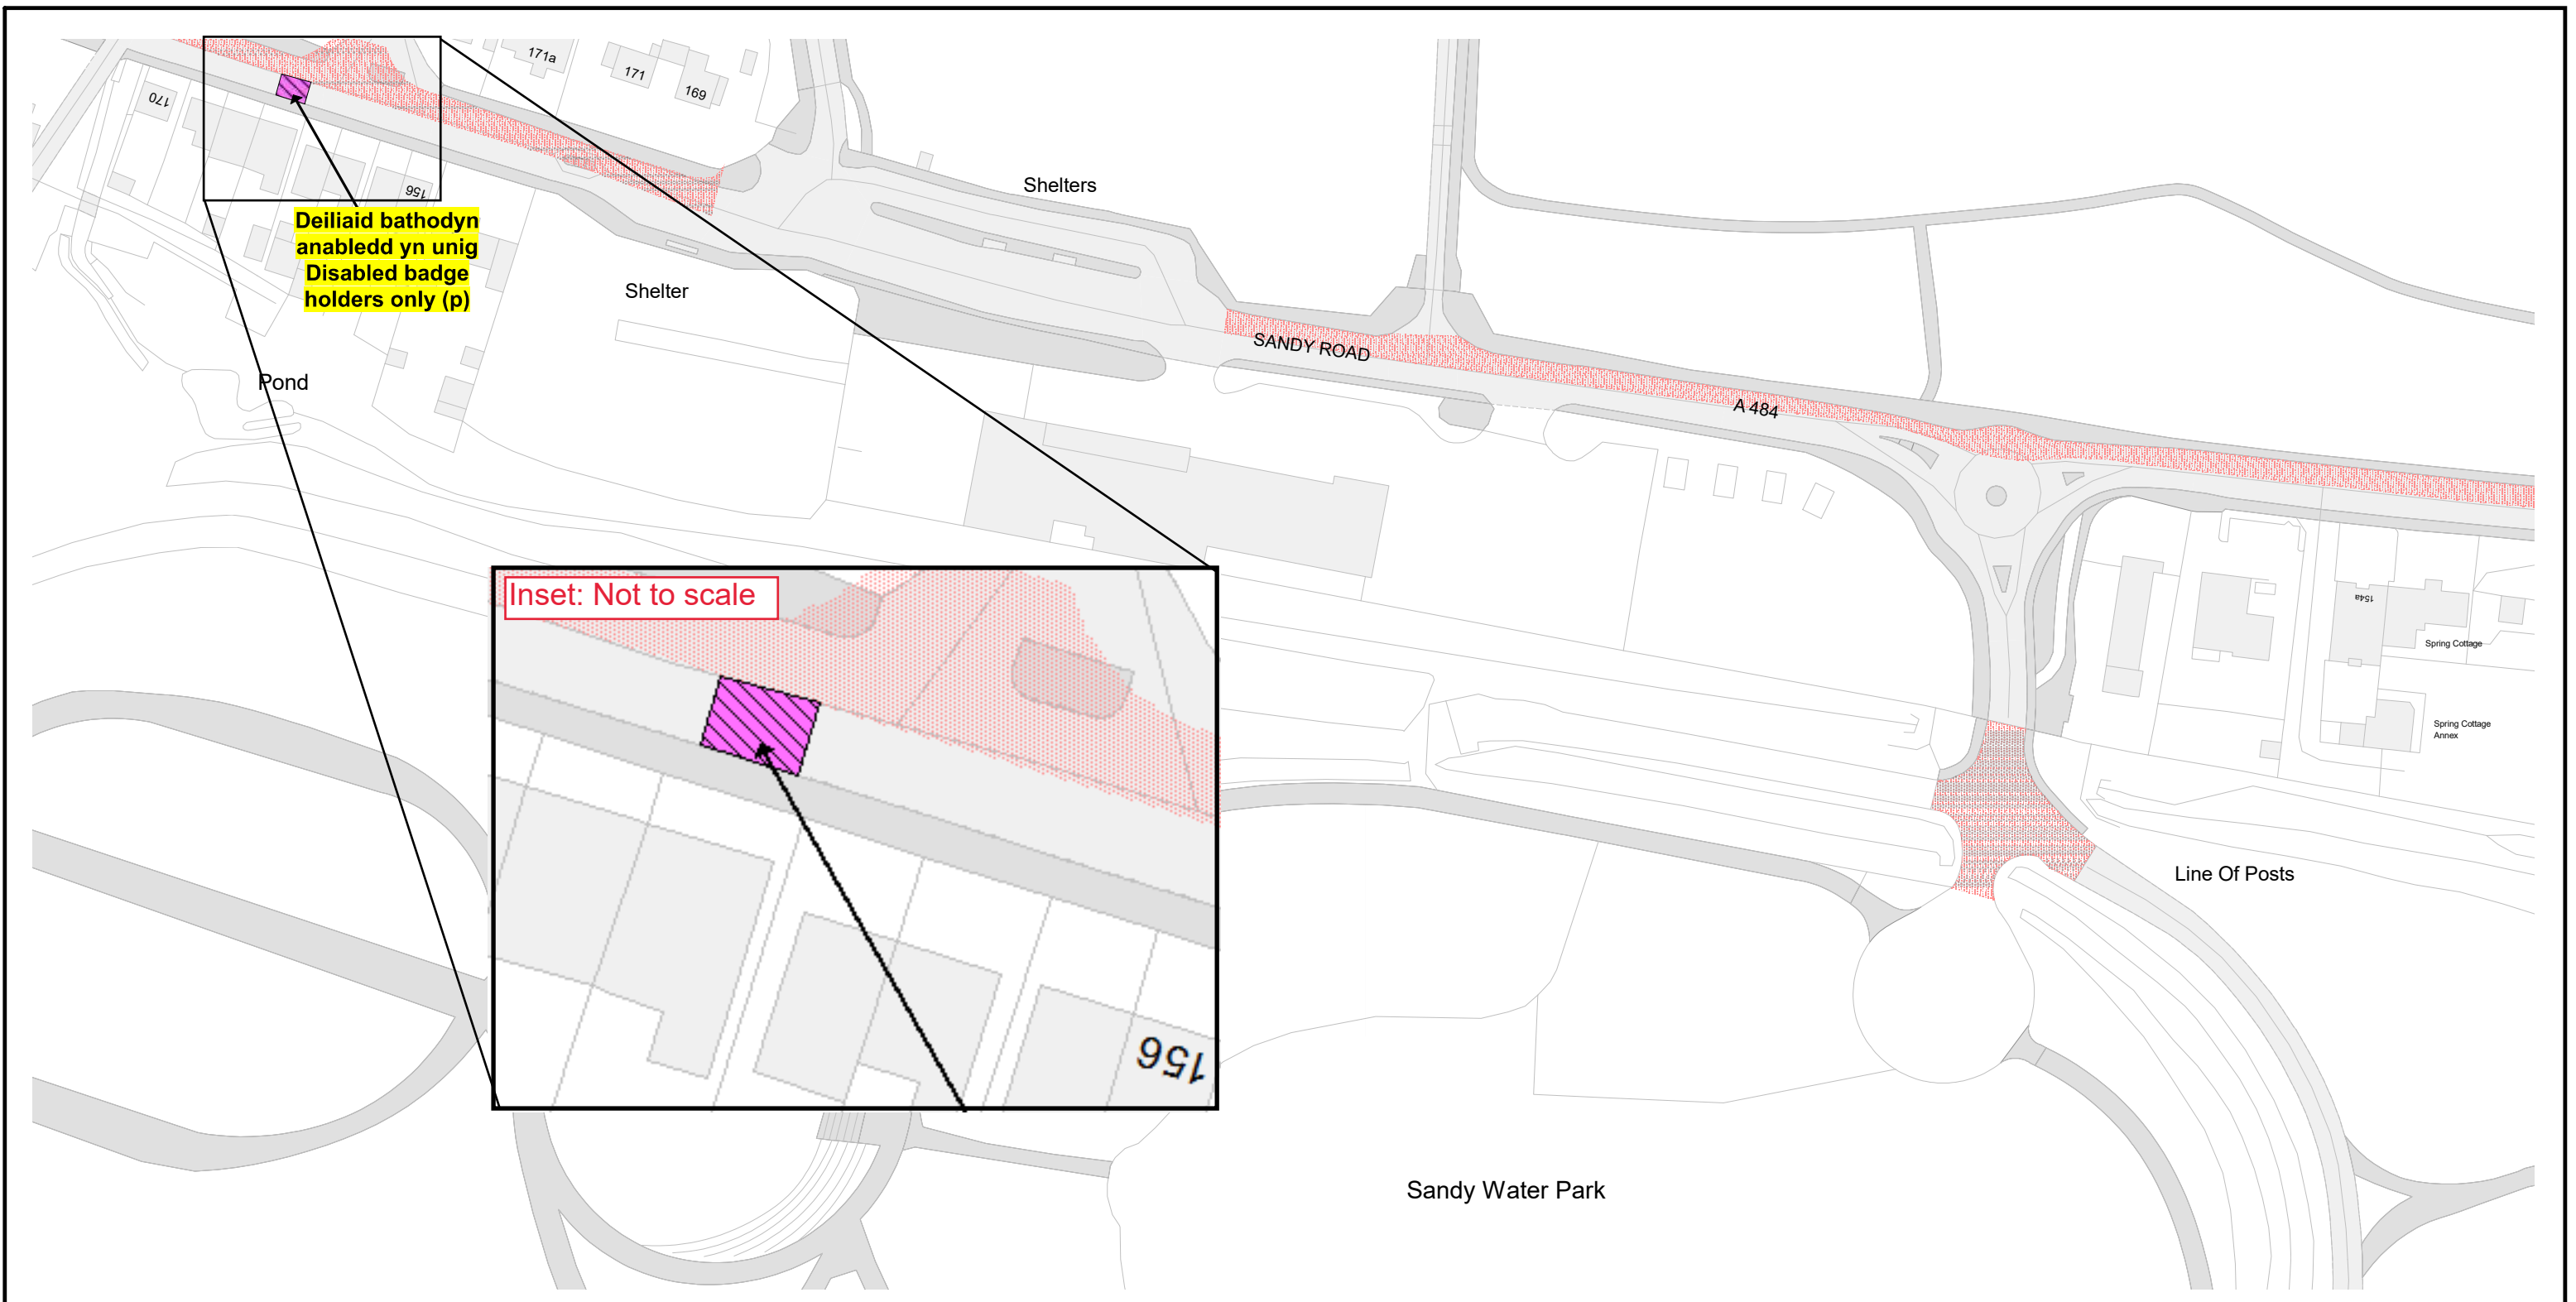



Cyngor Sir Gâr
Carmarthenshire County Council
Parc Myrddin,
Waun Dew / Richmond Terrace,
Caerfyrddin / Carmarthen
SA31 1HQ

Cyf. Teil / Tile ref.	CG215
Statws / Status	ARFAETHEDIG PROPOSED
Rhif adolygiad / Revision no.	10
Dyddiad gweithredol / Operative date	31/10/2025
Graddfa / Scale	1 : 1250

CG214

CH215

CYFEIRIADAU TEILS CYFAGOS
ADJACENT TILE REFERENCES

GORCHYMYN / ORDER:

GORCHYMYN CYDGRYNHOI SIR
GAERFYRDDIN (AC EITHRIO
CAERFYRDDIN, LLANELLI A RHYDAMAN)
(CYFYNGIAD AROS A MANNAU PARCIO
STRYD) 2025

THE COUNTY OF CARMARTHENSHIRE
(WITH THE EXCEPTION OF CARMARTHEN,
LLANELLI AND AMMANFORD)
(WAITING RESTRICTION AND STREET
PARKING PLACES) CONSOLIDATION
ORDER 2025

(c) Hawlfraint y Goron a hawliau cronfa ddata 2024
Arolwg Ordnans AC0000810849 / (c) Crown copyright and
database rights 2024 Ordnance Survey AC0000810849


Allwedd i'r mathau o gyfyngiadau a ddangosir \ Key to restriction types displayed

**Deiliaid bathodyn anabledd yn unig/Disabled badge holders only**

**Dim aros unrhyw bryd/No waiting at any time**

**Parking zones**



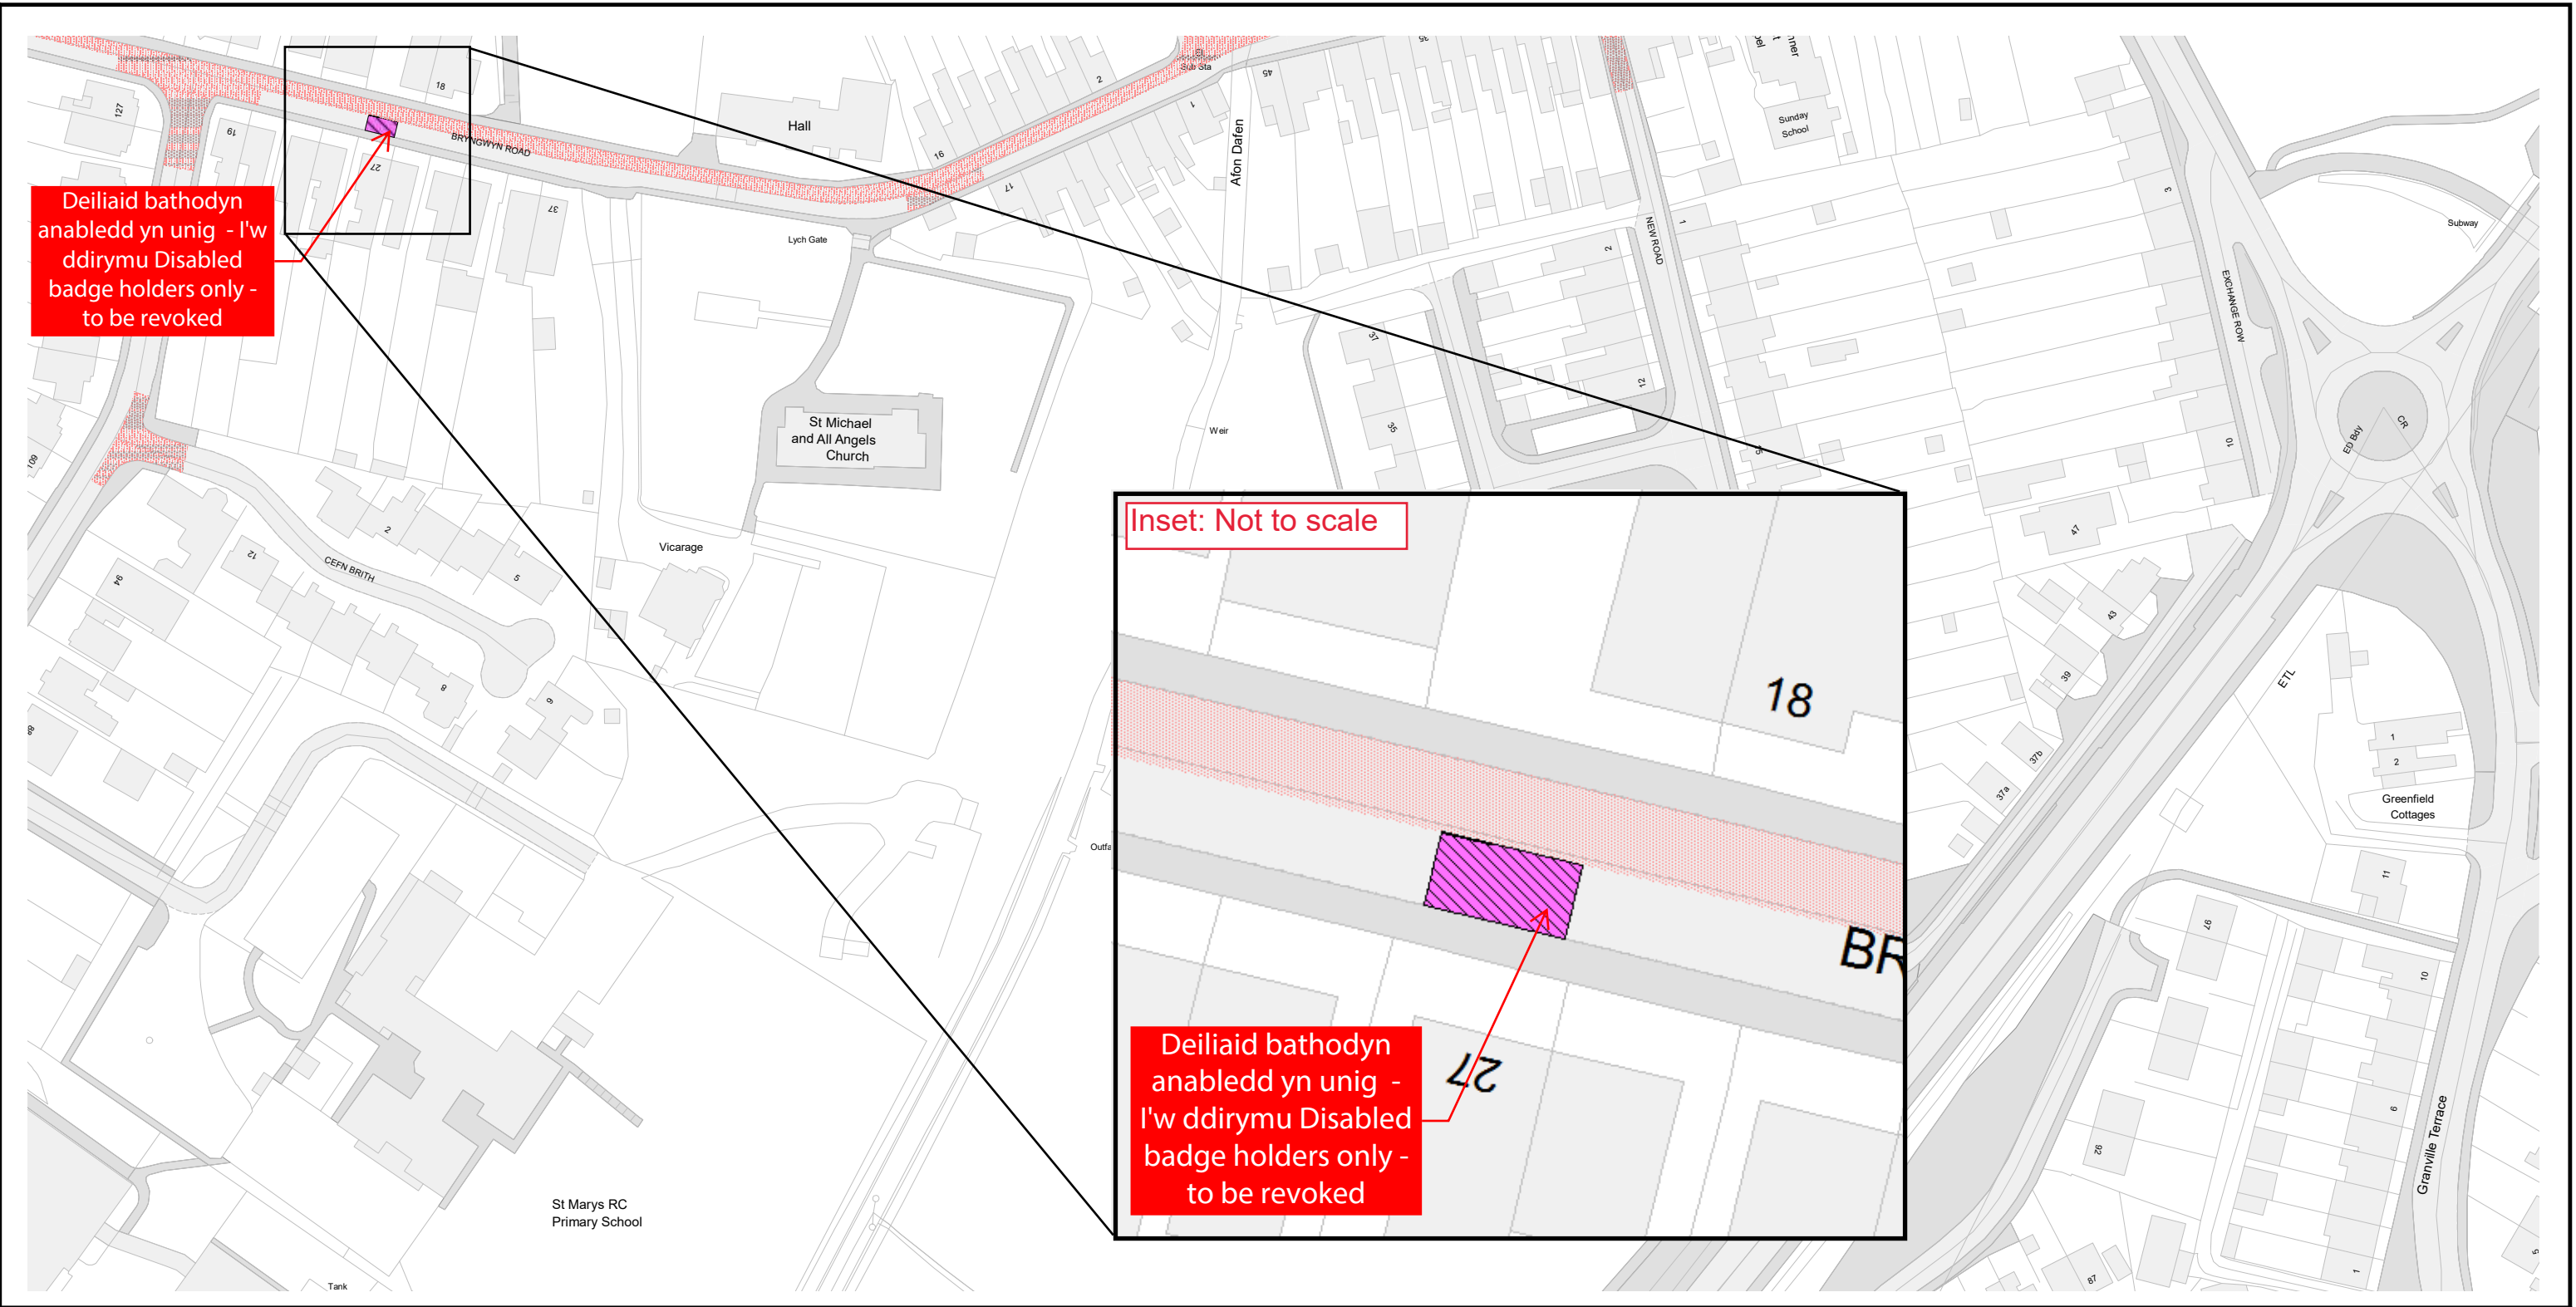


Cyngor Sir Gâr Carmarthenshire County Council Parc Myrddin, Waun Dew / Richmond Terrace, Caerfyrddin / Carmarthen SA31 1HQ		GORCHYMYN / ORDER: GORCHYMYN CYDGRYNHOI SIR GAERFYRDDIN (AC EITHRIO CAERFYRDDIN, LLANELLI A RHYDAMAN) (CYFYNGIAD AROS A MANNAU PARCIO STRYD) 2025 THE COUNTY OF CARMARTHENSHIRE (WITH THE EXCEPTION OF CARMARTHEN, LLANELLI AND AMMANFORD) (WAITING RESTRICTION AND STREET PARKING PLACES) CONSOLIDATION ORDER 2025 (c) Hawlfraint y Goron a hawliau cronfa ddata 2024 Arolwg Ordnans AC0000810849 / (c) Crown copyright and database rights 2024 Ordnance Survey AC0000810849		Allwedd i'r mathau o gyfyngiadau a ddangosir \ Key to restriction types displayed Deiliaid bathodyn anabledd yn unig/Disabled badge holders only Dim aros unrhyw bryd/No waiting at any time Parking zones	
Cyf. Teil / Tile ref.	CO214	CO213 CN214 CO215 CYFEIRIADAU TEILS CYFAGOS ADJACENT TILE REFERENCES			
Statws / Status	ARFAETHEDIG PROPOSED				
Rhif adolygiad / Revision no.	10				
Dyddiad gweithredol / Operative date	31/10/2025				
Graddfa / Scale	1 : 1250				

N

W

E

S

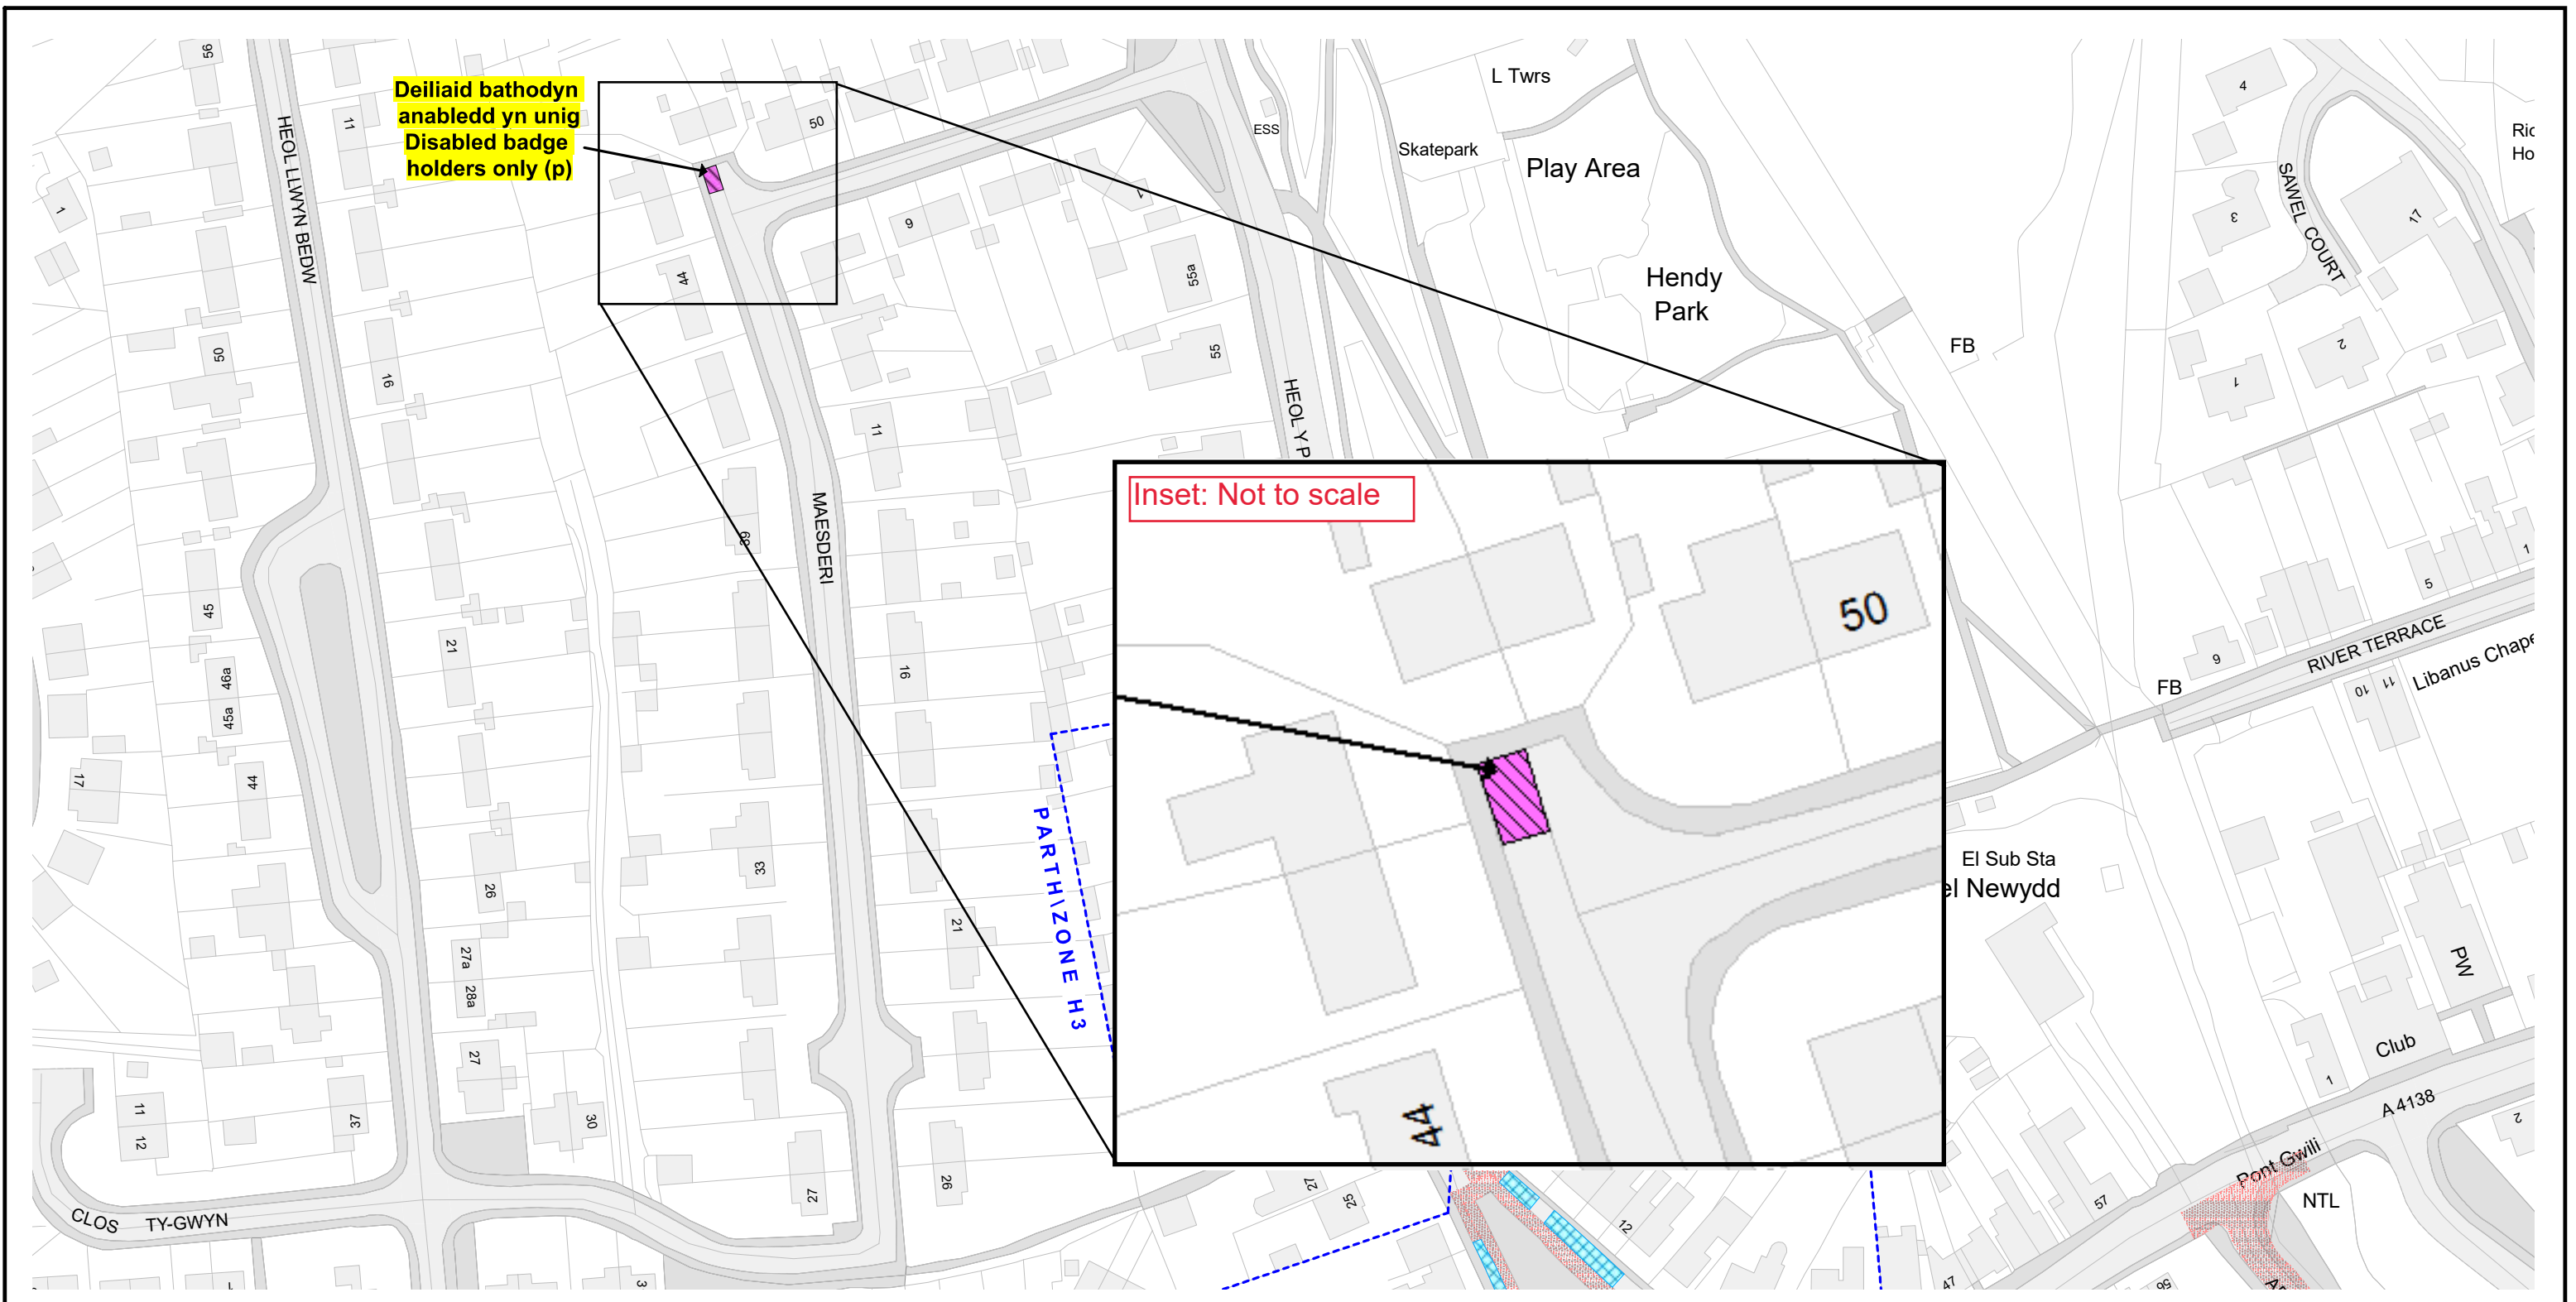



Cyngor Sir Gâr
Carmarthenshire County Council

Cyngor Sir Gâr
Carmarthenshire County Council
Parc Myrddin,
Waun Dew / Richmond Terrace,
Caerfyrddin / Carmarthen
SA31 1HQ

Cyf. Teil / Tile ref.	CY203	CY202 CZ203 CY204 CYFEIRIADAU TEILS CYFAGOS ADJACENT TILE REFERENCES
Statws / Status	ARFAETHEDIG PROPOSED	
Rhif adolygiad / Revision no.	27	
Dyddiad gweithredol / Operative date	31/10/2025	
Graddfa / Scale	1 : 1250	

GORCHYMYN / ORDER:

GORCHYMYN CYDGRYNHOI SIR GAERFYRDDIN (AC EITHRIO CAERFYRDDIN, LLANELLI A RHYDAMAN) (CYFYNGIAD AROS A MANNAU PARCIO STRYD) 2025


THE COUNTY OF CARMARTHENSHIRE (WITH THE EXCEPTION OF CARMARTHEN, LLANELLI AND AMMANFORD) (WAITING RESTRICTION AND STREET PARKING PLACES) CONSOLIDATION ORDER 2025

(c) Hawlfraint y Goron a hawliau cronfa ddata 2024
Arolwg Ordnans AC0000810849 / (c) Crown copyright and database rights 2024 Ordnance Survey AC0000810849

Allwedd i'r mathau o gyfyngiadau a ddangosir \ Key to restriction types displayed

-  Deiliaid bathodyn anabledd yn unig/Disabled badge holders only
-  Dim aros unrhyw bryd/No waiting at any time
-  Parcio am Gyfnod Cyfyngedig 8am-8pm 2 awr dim dychwelyd o fewn 2 awr/Time Limited Parking 8am-8pm 2 Hours No Return 2 Hours
-  Deiliaid trwydded perswyl yn unig Llun-Sad 8am-6pm/Resident permit holders only Mon-Sat 8am-6pm
-  Parking zones



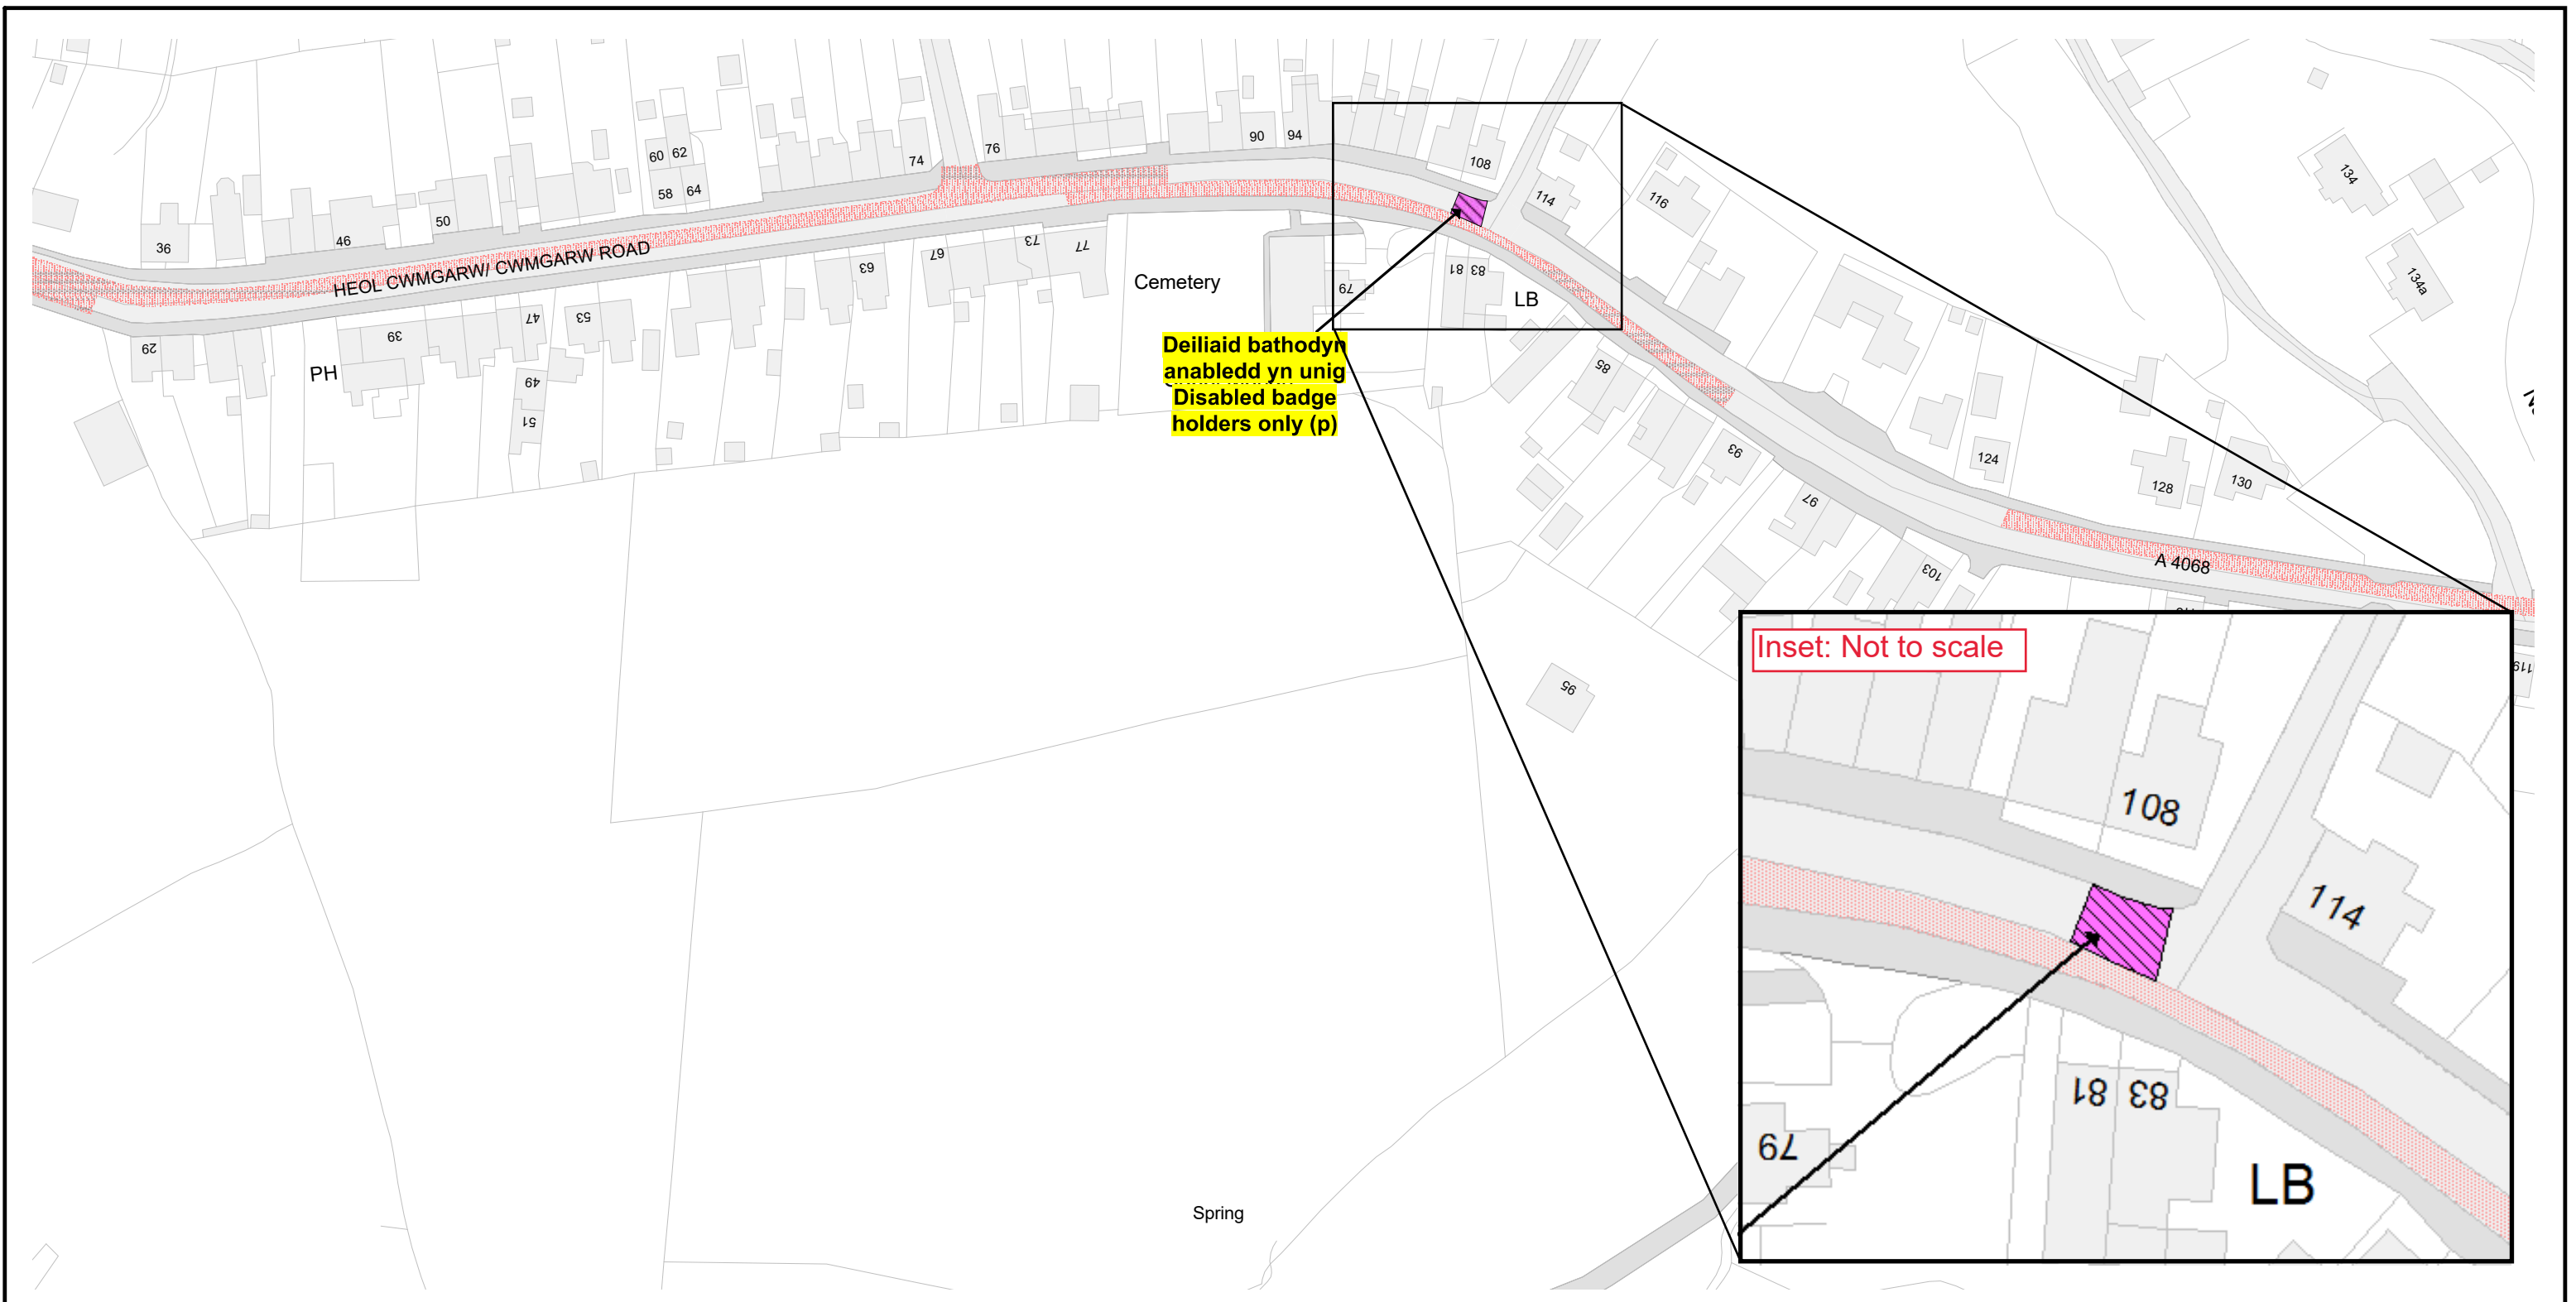



Cyngor Sir Gâr
Carmarthenshire County Council

Parc Myrddin,
Waun Dew / Richmond Terrace,
Caerfyrddin / Carmarthen
SA31 1HQ

Cyf. Teil / Tile ref.	EA161
Statws / Status	ARFAETHEDIG PROPOSED
Rhif adolygiad / Revision no.	6
Dyddiad gweithredol / Operative date	31/10/2025
Graddfa / Scale	1 : 1250

EA160

DZ161

EB161

CYFEIRIADAU TEILS CYFAGOS
ADJACENT TILE REFERENCES

GORCHYMYN / ORDER:

GORCHYMYN CYDGRYNHOI SIR GAERFYRDDIN (AC EITHRIO CAERFYRDDIN, LLANELLI A RHYDAMAN) (CYFYNGIAD AROS A MANNAU PARCIO STRYD) 2025

THE COUNTY OF CARMARTHENSHIRE (WITH THE EXCEPTION OF CARMARTHEN, LLANELLI AND AMMANFORD) (WAITING RESTRICTION AND STREET PARKING PLACES) CONSOLIDATION ORDER 2025

(c) Hawlfraint y Goron a hawliau cronfa ddata 2024
Arolwg Ordnans AC0000810849 / (c) Crown copyright and database rights 2024 Ordnance Survey AC0000810849

Allwedd i'r mathau o gyfyngiadau a ddangosir \ Key to restriction types displayed



Deiliaid bathodyn anabledd yn unig/Disabled badge holders only



Dim aros unrhyw bryd/No waiting at any time



Parking zones

