


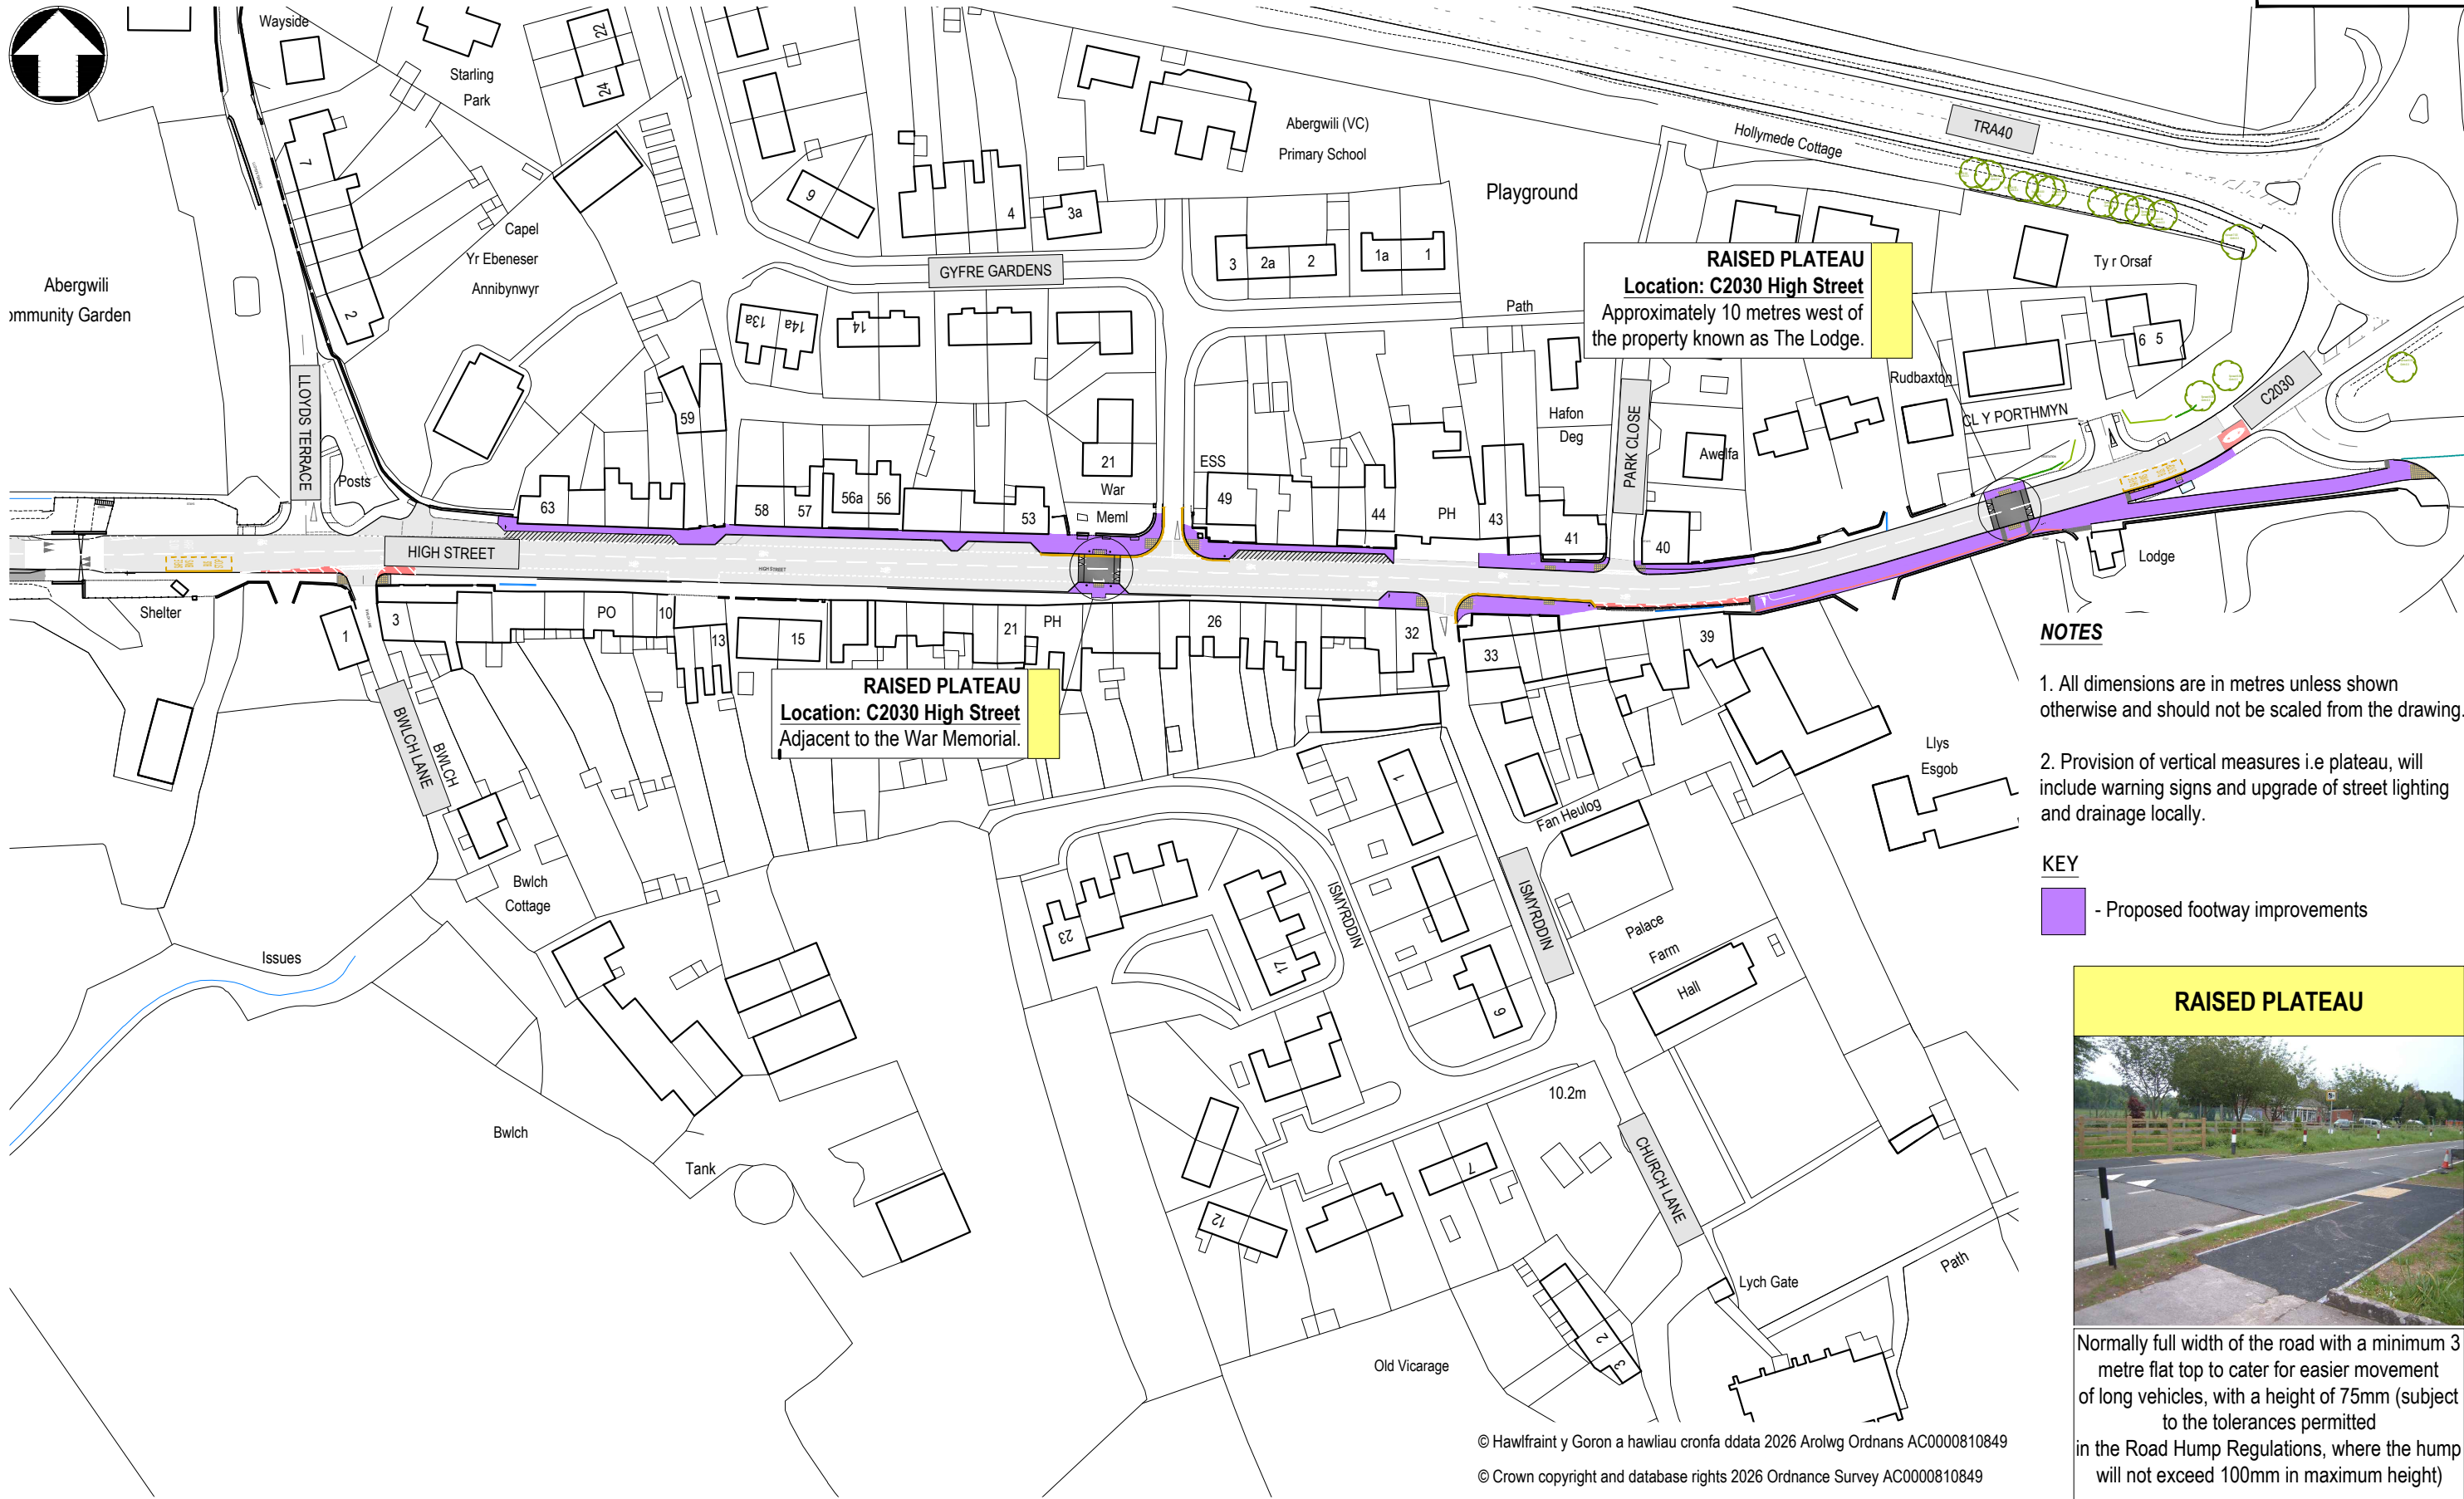

- NOTES**
- 1. All dimensions are in metres unless shown otherwise and should not be scaled from the drawing.
 - 2. Provision of vertical measures i.e plateau, will include warning signs and upgrade of street lighting and drainage locally.

KEY

- Proposed footway improvements

RAISED PLATEAU



Normally full width of the road with a minimum 3 metre flat top to cater for easier movement of long vehicles, with a height of 75mm (subject to the tolerances permitted in the Road Hump Regulations, where the hump will not exceed 100mm in maximum height)

© Hawlfraint y Goron a hawliau cronfa ddata 2026 Arolwg Ordans AC0000810849
© Crown copyright and database rights 2026 Ordnance Survey AC0000810849

Gwasanaethau Dylunio Peirianegol Cyngor Sir Gâr Carmarthenshire County Council Engineering Design Services						Adrian Harries B.Eng (Hons). C.Eng, M.I.C.E Rheolwr Gwasanauethau Dylunio Proffesiynol Professional Design Services Manager, Adran Lle Seilwaith a Datblygiad Economaidd, Bloc 1, Parc Myrddin, Waun Dew, Caerfyrddin Sir Caerfyrddin SA31 1HQ Department of Place, Infrastructure & Economic Development Block 1, Parc Myrddin, Richmond Terrace, Carmarthen, Carmarthenshire SA31 1HQ						PROPOSED VERTICAL MEASURES AND WAITING RESTRICTIONS						Status CONSULTATION ISSUED FOR THE PURPOSE SHOWN ONLY									
						Project ABERGWILI PHASE 2						Made By DR						Date 31/07/26		Checked DR		Date 04/08/26		Authorised VV		Date 08/08/26	
																		Scale 1:1250				Project no. 80/0040/540					
																		Drawing no. CSN_01E				Revision -					
REV		DATE		REVISION DESCRIPTION				REV BY		CHECKED		DATE CHD															