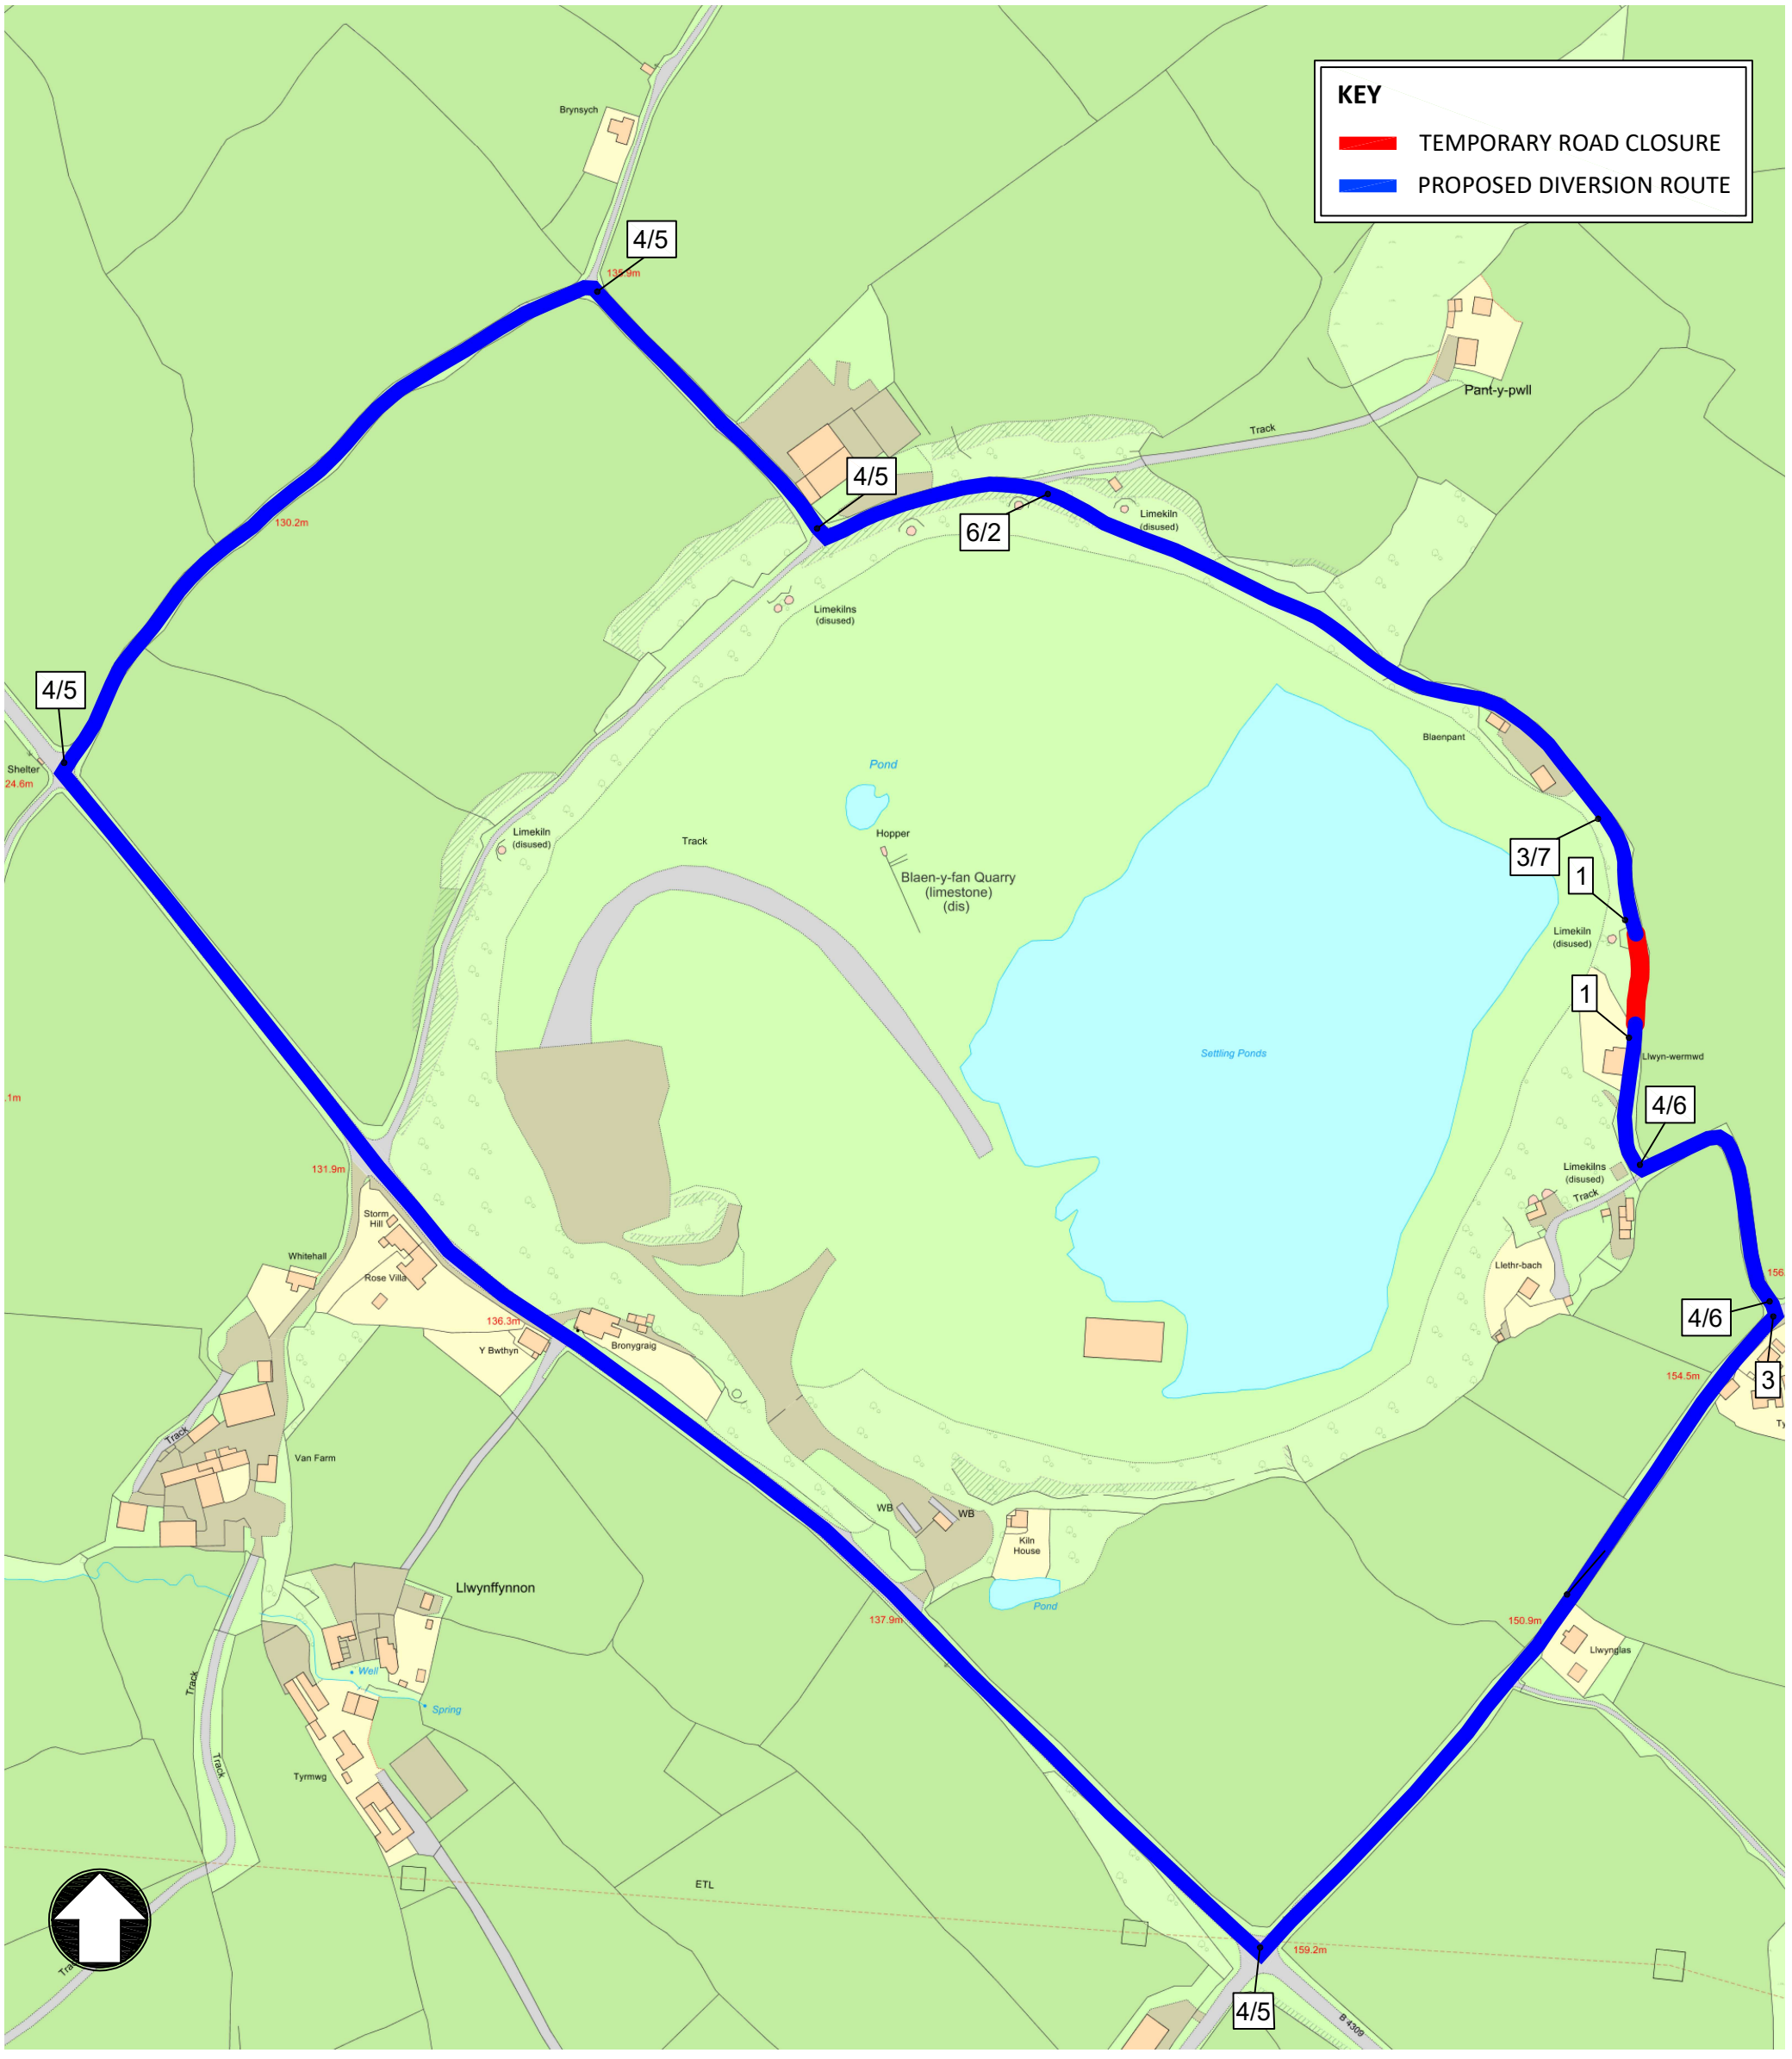

SIGN SCHEDULE

1 2 3 4 5 6 7

Gwasanaethau Dylunio Peirianegol
Cyngor Sir Gâr Carmarthenshire County Council
Engineering Design Services

Adrian Harries B.Eng (Hons). C.Eng, M.I.C.E
Rheolwr Gwasanauethau Dylunio Proffesiynol
Professional Design Services Manager,
Adran Lle a Seilwaith, Bloc 1,
Parc Myrddin, Waun Dew,
Caerfyrddin
Sir Caerfyrddin SA31 1HQ
Department of Place & Infrastructure,
Block 1, Parc Myrddin, Richmond Terrace,
Carmarthen,
Carmarthenshire SA31 1HQ

REV	DATE	REVISION DESCRIPTION	REV BY	CHECKED	DATE CH'D

Project: **TEMPORARY ROAD CLOSURE**
U2238 slip around Blaenyfan Quarry

Title: **DIVERSION ROUTE**

Status: INFORMATION — ISSUED FOR THE PURPOSE SHOWN ONLY

Made By	Date	Checked	Date	Authorised	Date
TK	21.10.26				

Scale: NTS

Project no.: 80/0024/***

Drawing no.: RD-01

Revision: -