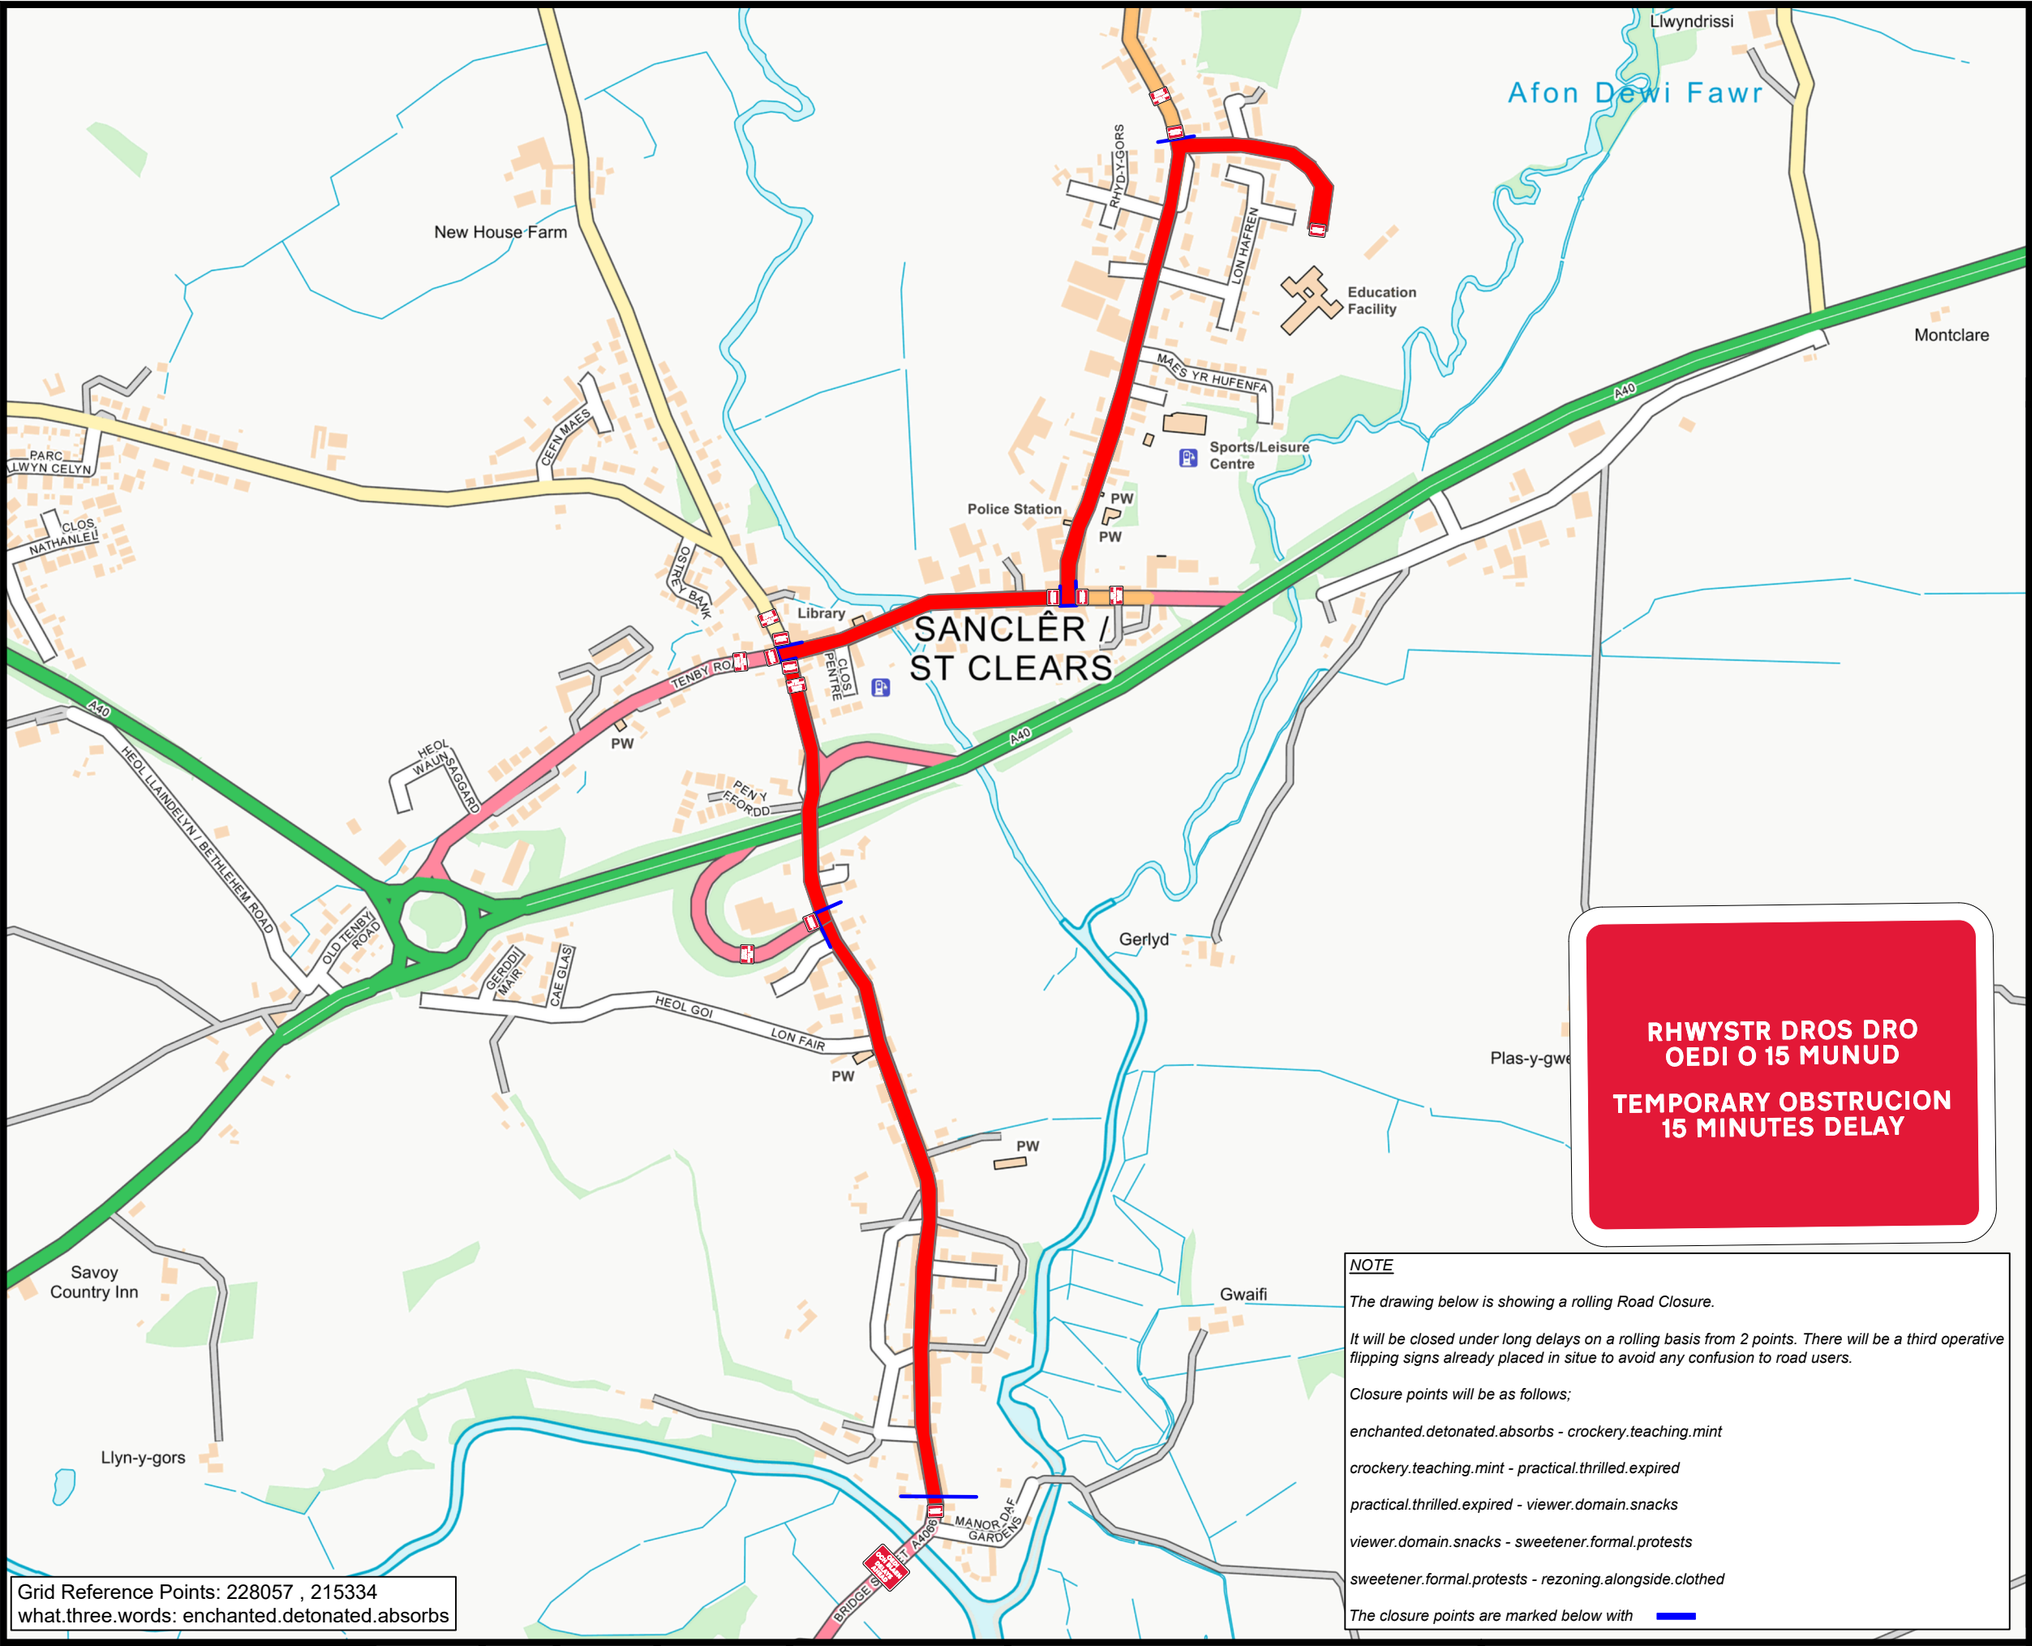

Grid Reference Points: 228057 , 215334
what.three.words: enchanted.detonated.absorbs

NOTE

The drawing below is showing a rolling Road Closure.

It will be closed under long delays on a rolling basis from 2 points. There will be a third operative flipping signs already placed in situe to avoid any confusion to road users.

Closure points will be as follows;

enchanted.detonated.absorbs - crockery.teaching.mint

crockery.teaching.mint - practical.thrilled.expired

practical.thrilled.expired - viewer.domain.snacks

viewer.domain.snacks - sweetener.formal.protests

sweetener.formal.protests - rezoning.alongside.clothed

The closure points are marked below with ▬

St. Clears and District Community Association

BILL OF QUANTITIES

Qty: 9 Ref: 13-9 Schedule 13 : Temporary Sign	RHWYSTR DROS DRO OEDI O 15 MUNUD TEMPORARY OBSTRUCION 15 MINUTES DELAY
Qty: 7 Ref: 13.9 WELSH LONG DELAYS AHEAD	OEDI OCH BLAEN DELAYS AHEAD

GO Ahead TRAFFIC MANAGEMENT

Date:	Rev	DRAWN	APPROVED
22.06.26	1	SJ	P EVANS

Title:
Bridge Street, St Clears, Carmarthenshire, Wales, SA33 4EP, United Kingdom

Drawing Number:	GATM-1002-ST-CLEARS-REV-1
Client Reference:	ST CLEARS
Traffic Management:	LONG DELAYS
Road Speed:	20mph

KEY

Closed Area

Cone

Sign

All drawings are drawn to north.

All layouts are drawn with Traffic Signs Regulation & General Layout Directions 2016 & Chapter 8 Guidelines. Using Safety At Street Works And Road Works A Code Of Practice as a guideline.
Drawing to be read with relevant method statement & risk assessment.
All sign locations are indictive and exact locations will be determined on site.
Cross section is measured from narrowest point throughout works.
This may differ on site and are only to be used as a guide.

Drawn by Ackroyd Design.

A3