SPECIAL SIGN:

S

No Access To retail Park Road Closed
Dim Mynediad i Barc Manwerthu Ffordd ar Gau

X2

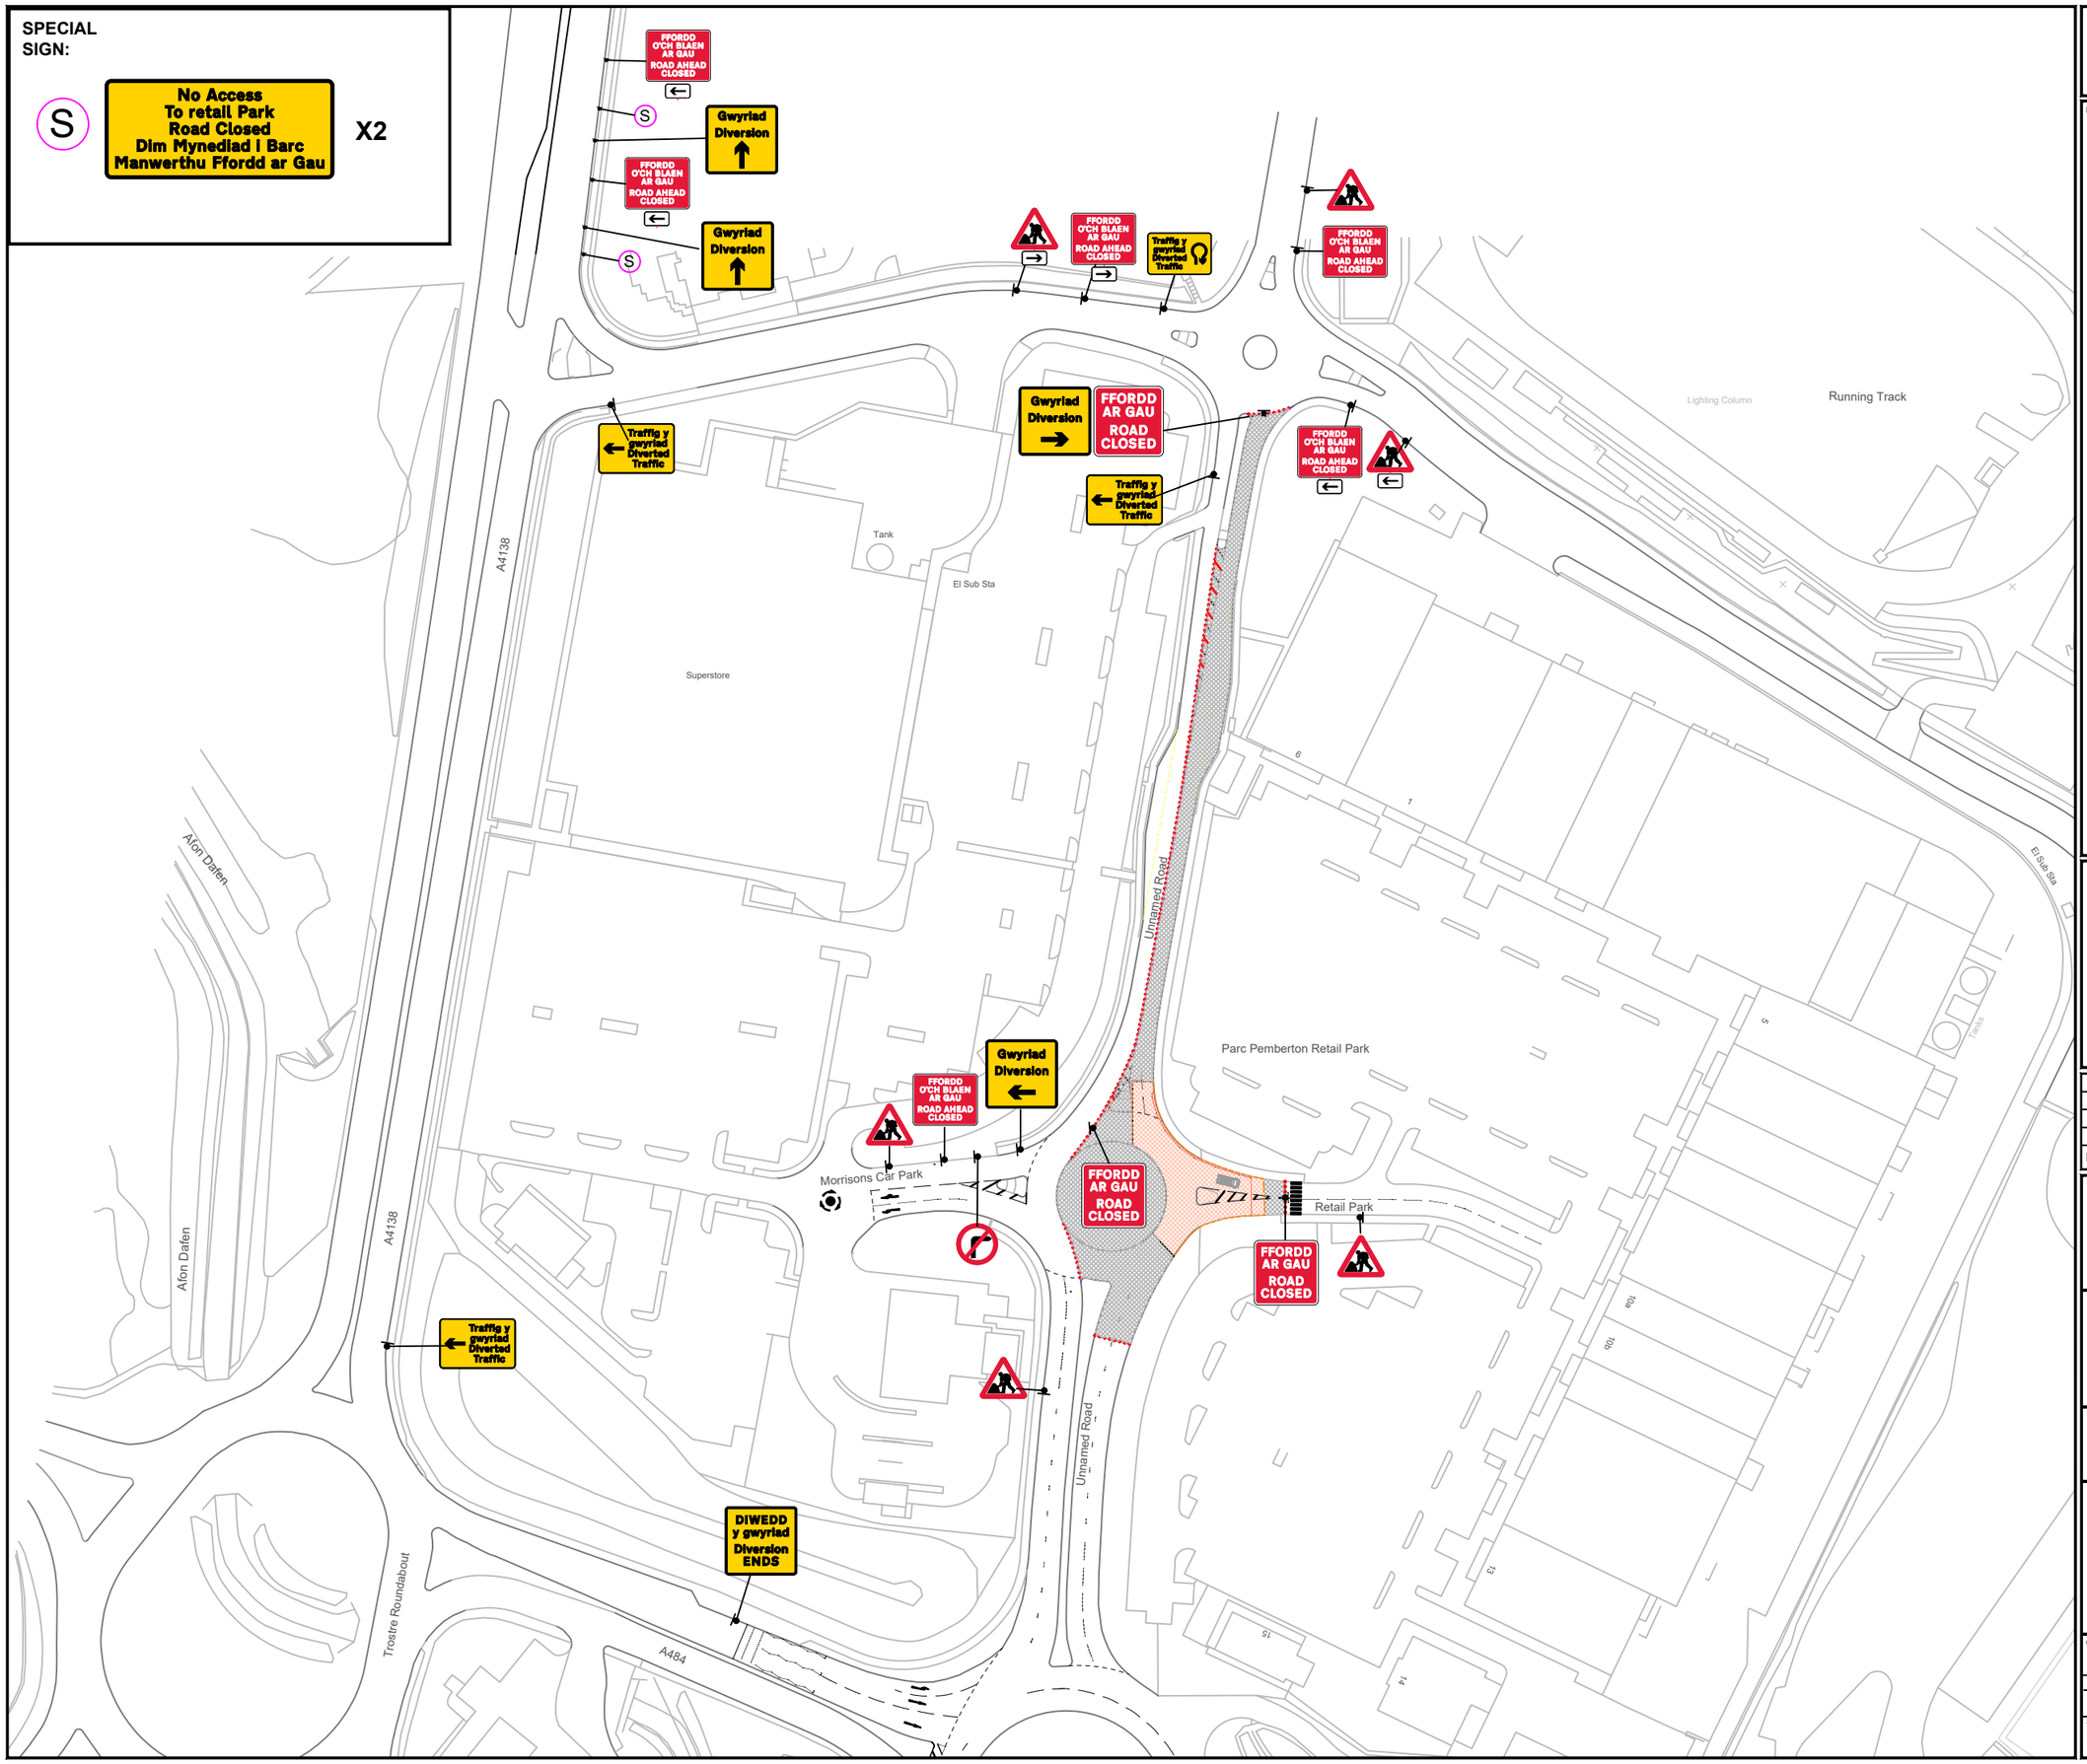

NOTES: Based upon survey maps with the permission of the controller of Her Majesty's stationery office. © Crown Copyright.

1. (c) Crown Copyright, All rights reserved. 2021.License number 0100031673

2. All traffic management to comply with Chapter 8 or Safety at Street Works and Road Works (A code of Practice).

BILL OF QUANTITIES:

SITE DETAILS:

- WORK AREA
- SAFETY ZONE
- CLOSURE AREA
- PEDESTRIAN BARRIER
- DIRECTION OF WORKS

SPEED LIMIT: 30 40

RUNNING LANE: 3.0-3.5m

REV		BY	DATE
D	AMENDED AS PER REQUEST	AJW	02/08/24
C	AMENDED AS PER REQUEST	BK	12/07/24
B	AMENDED AS PER REQUEST	CH	05/07/24
A	FIRST ISSUE FOR APPROVAL	CF	27/02/24

Chevron Traffic Management
Knight House
Arkwright Way
Scunthorpe
DN16 1AD
T: 01652 656291

CLIENT: MORRISON Energy Services — A part of MGroupServices

TRAFFIC MANAGEMENT:

Phase One - Directional Road Closure / Diversion

SITE LOCATION:

Parc Pemberton Retail Park,
Llanelli,
SA14 9UZ

Co-ordinates, Latitude - Longitude:	CLIENT REF:
51.679937, -4.1310992	N/A

DRAWN BY / DATE		CHECKED BY / DATE		APPROVED BY / DATE	
CF	27/02/24	AE	27/02/24	CH	27/02/24

SCALE @ A3:	DRAWING NUMBER:
NTS	CF2772