


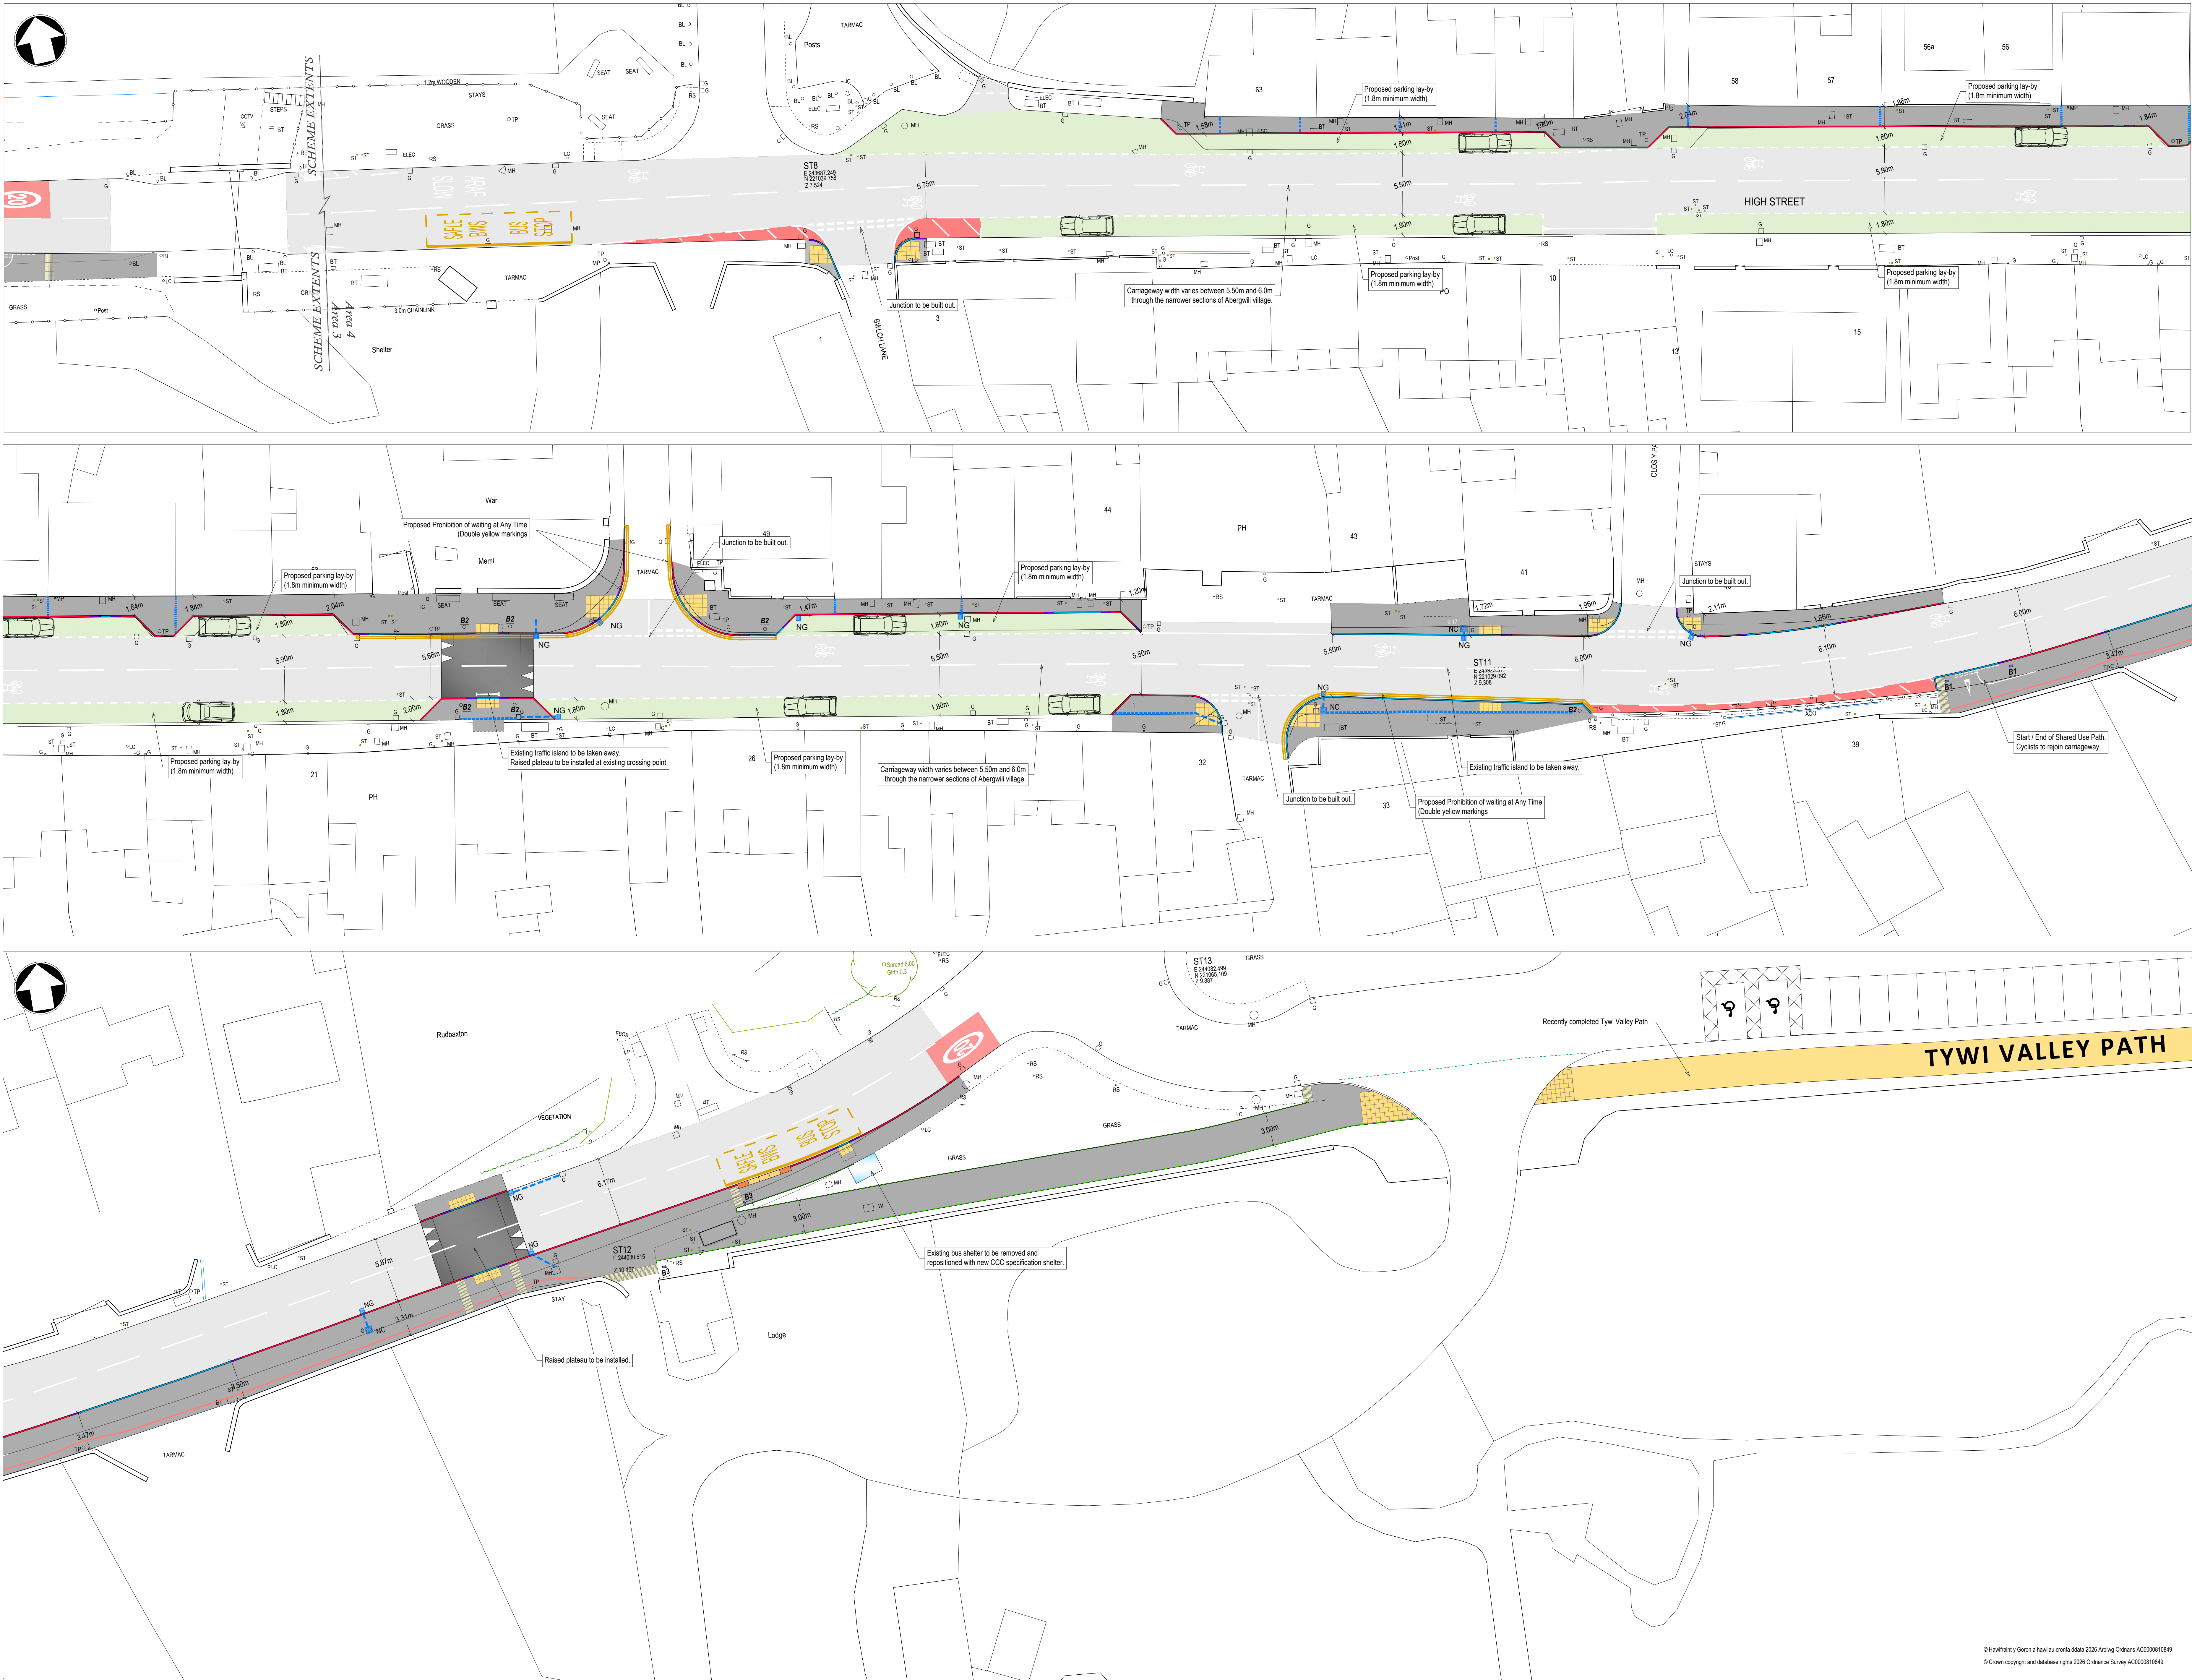

NOTES

1. All dimensions are in metres unless shown otherwise and should not be scaled from the drawing.
2. Provision of vertical measures i.e plateau, will include warning signs and upgrade of street lighting locally.

KEY

- Proposed Footway improvements
- Proposed Carriageway Resurfacing
- Proposed 1.8m Parking Bays
- Existing Towy Valley Path



Illustrative visualisation of the proposed road layout on High Street, looking east towards Abergwili Museum adjacent to No. 27 High Street.
* Image produced for consultation purposes only.

© Hawkfent y Gorn a hawfau cronfa ddiada 2025 Arddangosfa A20000810849
© Crown copyright and database rights 2025 Ordnance Survey A20000810849

Gwasanaethau Dylunio Peirianegol



Engineering Design Services

Adrian Harries B.Eng (Hons), C.Eng, M.I.C.E.
Rheolwr Gwasanaethau Dylunio Proffesiynol
Professional Design Services Manager,

Adran Llosgiadau a Datblygiad Economaidd,
Bloc 1, Parc Myrddin, Waun Dew,
Carmarthen SA31 1HQ

Department of Place, Infrastructure & Economic Development
Block 1, Parc Myrddin, Richmond Terrace, Carmarthen,
Carmarthenshire SA31 1HQ

Project

CARMARTHEN AT ROUTES

Title

ABERGWILI ROUTE - PHASE 2

REV	DATE	REVISION DESCRIPTION	REV	CHECKED	DATE CHD
CONSULTATION					
Drawn by		Checked by	Issued for the purpose shown only		
CS	16/01/26	DR	16/01/26	VV	16/01/26
Scale			Project No.	80/0040/599	
NTS			Drawing No.	FE04	Reason