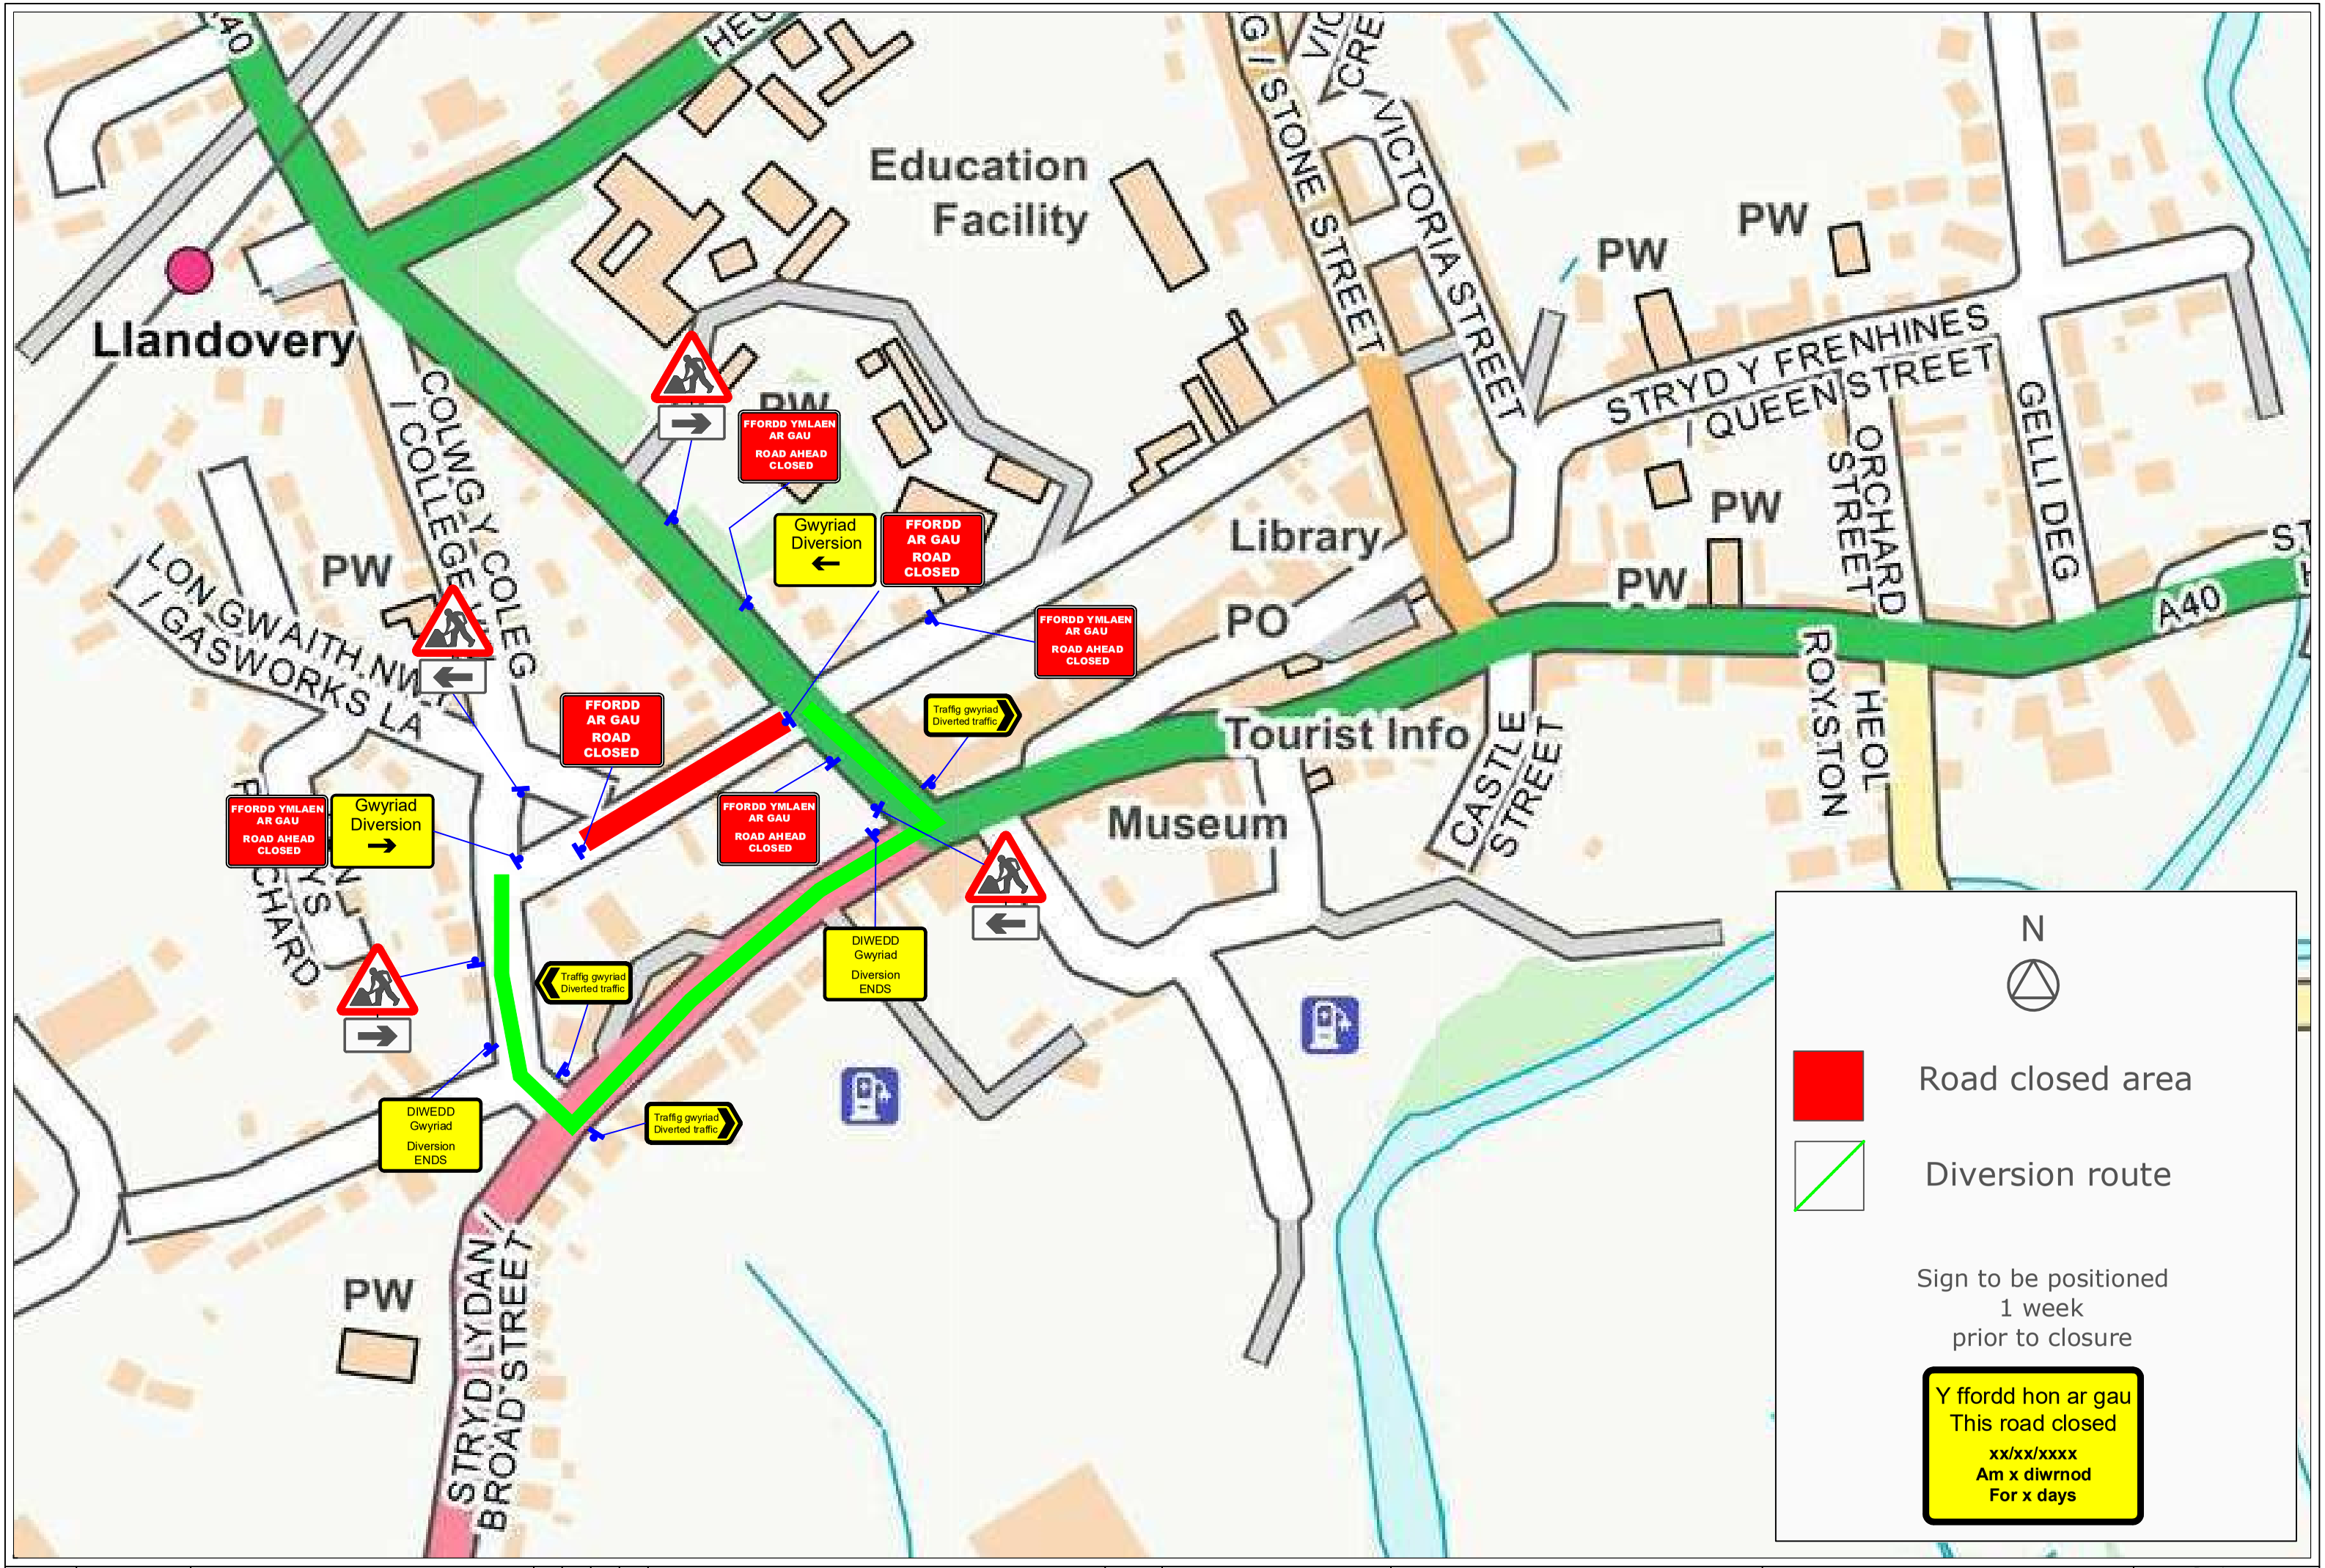


| | |
|---|---|
| Dm: | BB |
| Chk: | SS |
| App: | . |
| Date: | 19/05/25 |

core highways

Forest House, Broad Quay Road, Felnex Ind Est. Newport. NP19 4PN
Tel: 01633 284700 Fax: 01633 283212

| Rev. | Drn. | Chk. | App. | Description | Date. |
|---|---|---|---|---|---|

Client: Wales & West Utilities

Project: Dingat View, Llandovery, SA20 0BL

Office copy | Issued to site | Issued to client

Drawing: Traffic management arrangement Road closure & diversion

Drawing no: FNWU02_1110_01

Revision:

Scale: NTS